F.A.I. RTE.	SECTION	COUNTY	TOTAL SHEETS	SHEET NO.
80/94	*	COOK	631	212
STA.		TO STA.		
FED. ROAD DIST. NO.		ILLINOIS	FED. AID PROJECT	
* (2425 & 2626) R-2			CONTRACT NO. 62111	

PRELIMINARY SURVEY	BY	DATE
SURVEYED		
PLOTTED		
NOTE BOOK TEMPLATE		
AREAS		
NO. AREAS CHECKED		

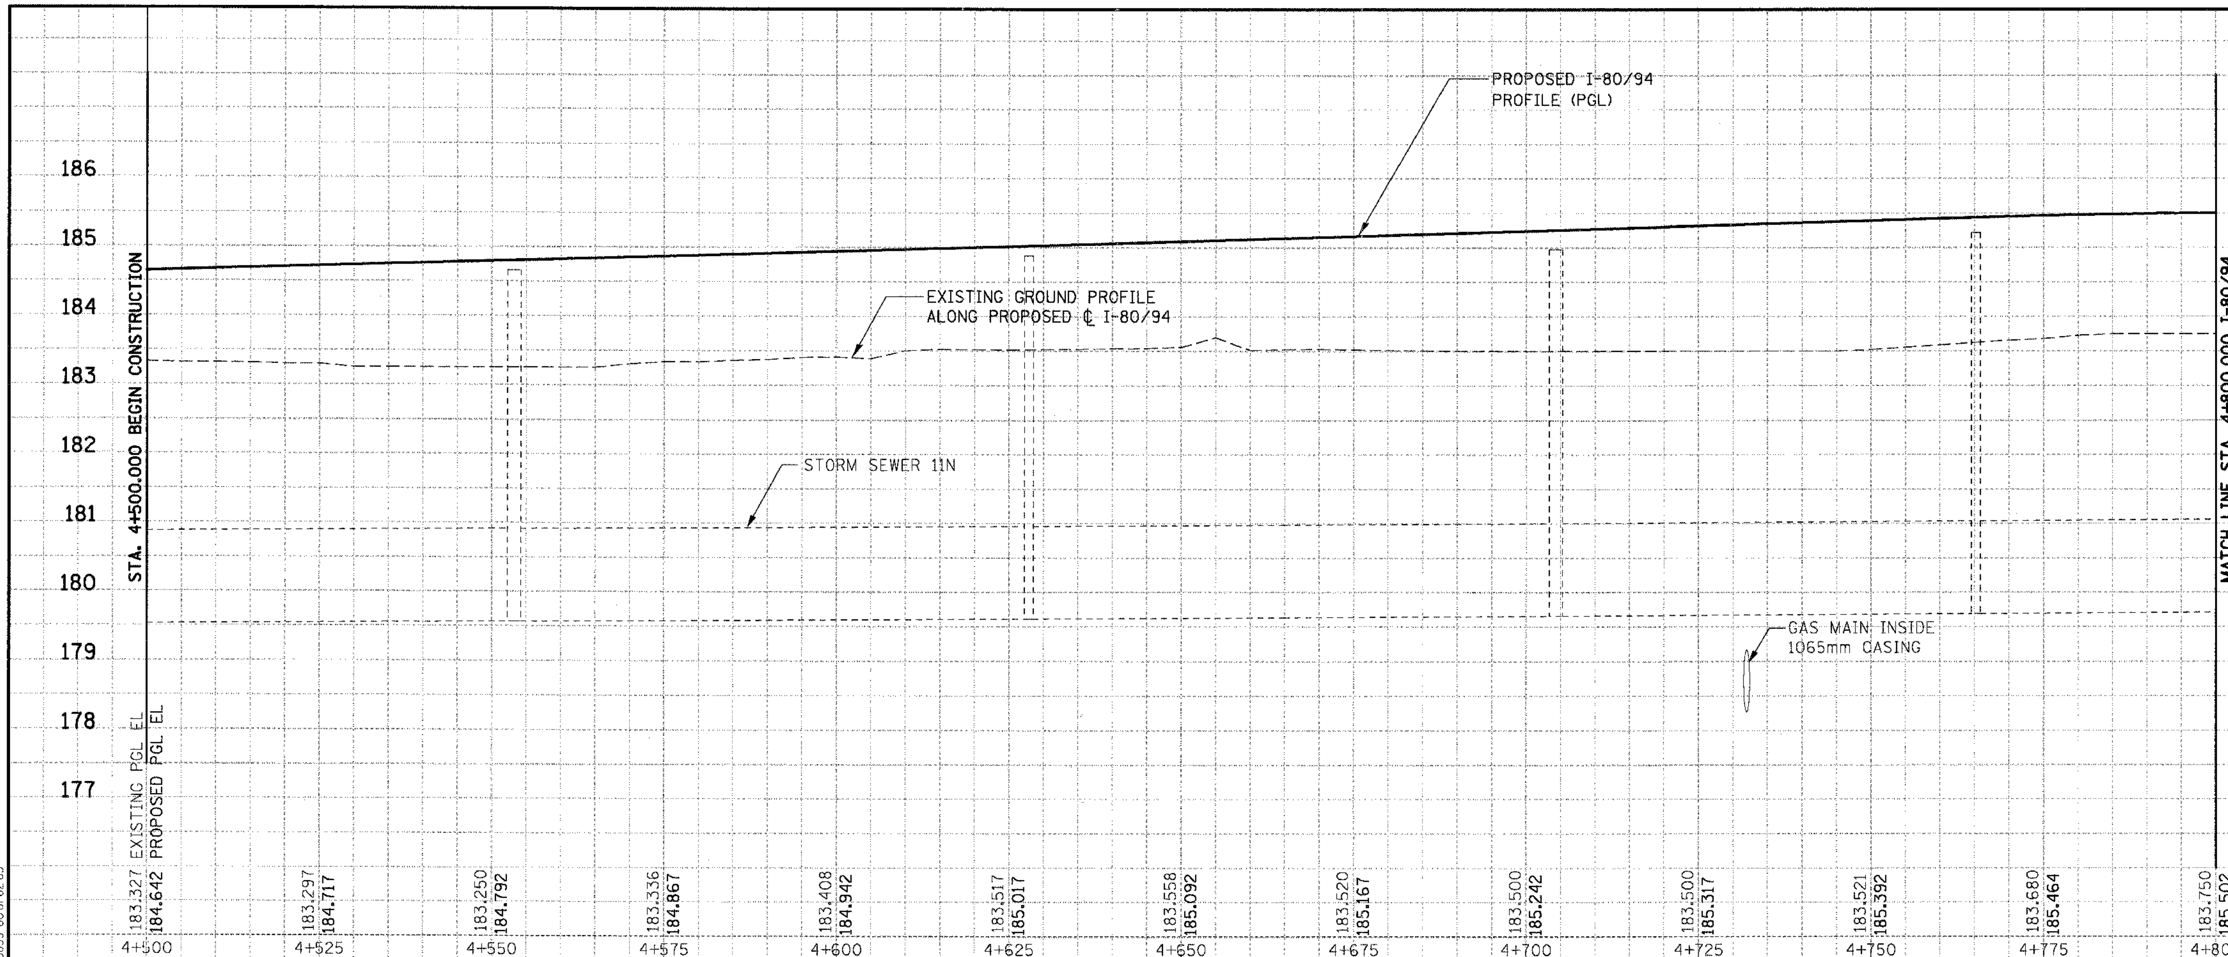

ORIGINAL SURVEY	BY	DATE
SURVEYED		
PLOTTED		
NOTE BOOK TEMPLATE		
AREAS		
NO. AREAS CHECKED		

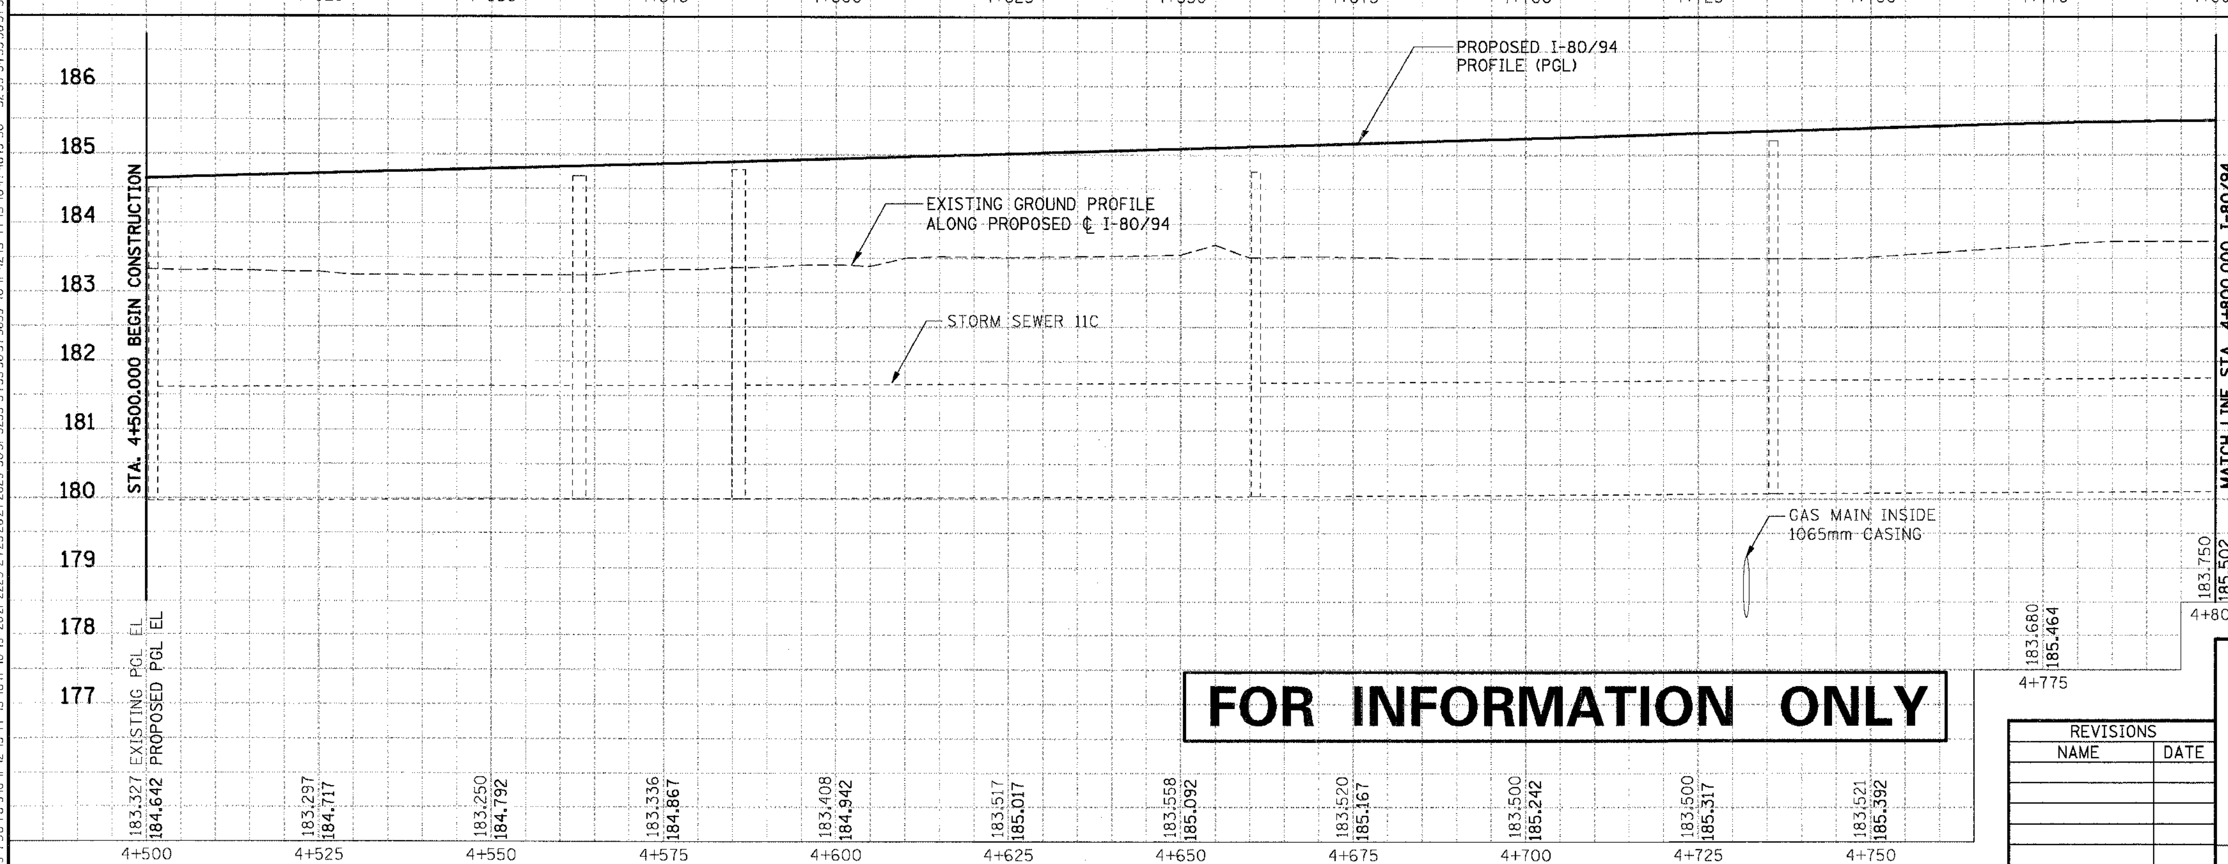

..\FRI70012A.DGN, ..\DRI70052A.DGN, ..\FRI70012A.DGN, ..\FRI70012A.DGN, ..\FRI70012A.DGN, ..\FRI70012A.DGN, ..\AB990012A.DGN, ..\DRI70052A.DGN, ..\DRI70052A.DGN
8-18-2005, 10:16:56 T:\DOCUMENT\931750\CIVIL\DGN\DUI70232A.DGN BAJZEKKJ

FOR INFORMATION ONLY

REVISIONS	
NAME	DATE

ILLINOIS DEPARTMENT OF TRANSPORTATION
F.A.I. ROUTE 80/94 (KINGERY EXPRESSWAY)
EB & WB INSIDE LANES (MAINLINE) CONSTRUCTION
COOK COUNTY

DRAINAGE PROFILE
FAI 80/94
STA. 4+500 TO STA. 4+800

HORIZ SCALE: 1:500
VERT SCALE: 1:50
DATE: 8/22/05

DRAWN BY: SN
CHECKED BY: MD

TENG

TENG & ASSOCIATES, INC.
ENGINEERS/ARCHITECTS/PLANNERS
CHICAGO, ILLINOIS