F.A.I. RTE.	SECTION	COUNTY	TOTAL SHEETS	SHEET NO.
80/94	*	COOK	631	290
STA.		TO STA.		
FED. ROAD DIST. NO.		ILLINOIS	FED. AID PROJECT	

* (2425 & 2626) R-2 CONTRACT NO. 62111

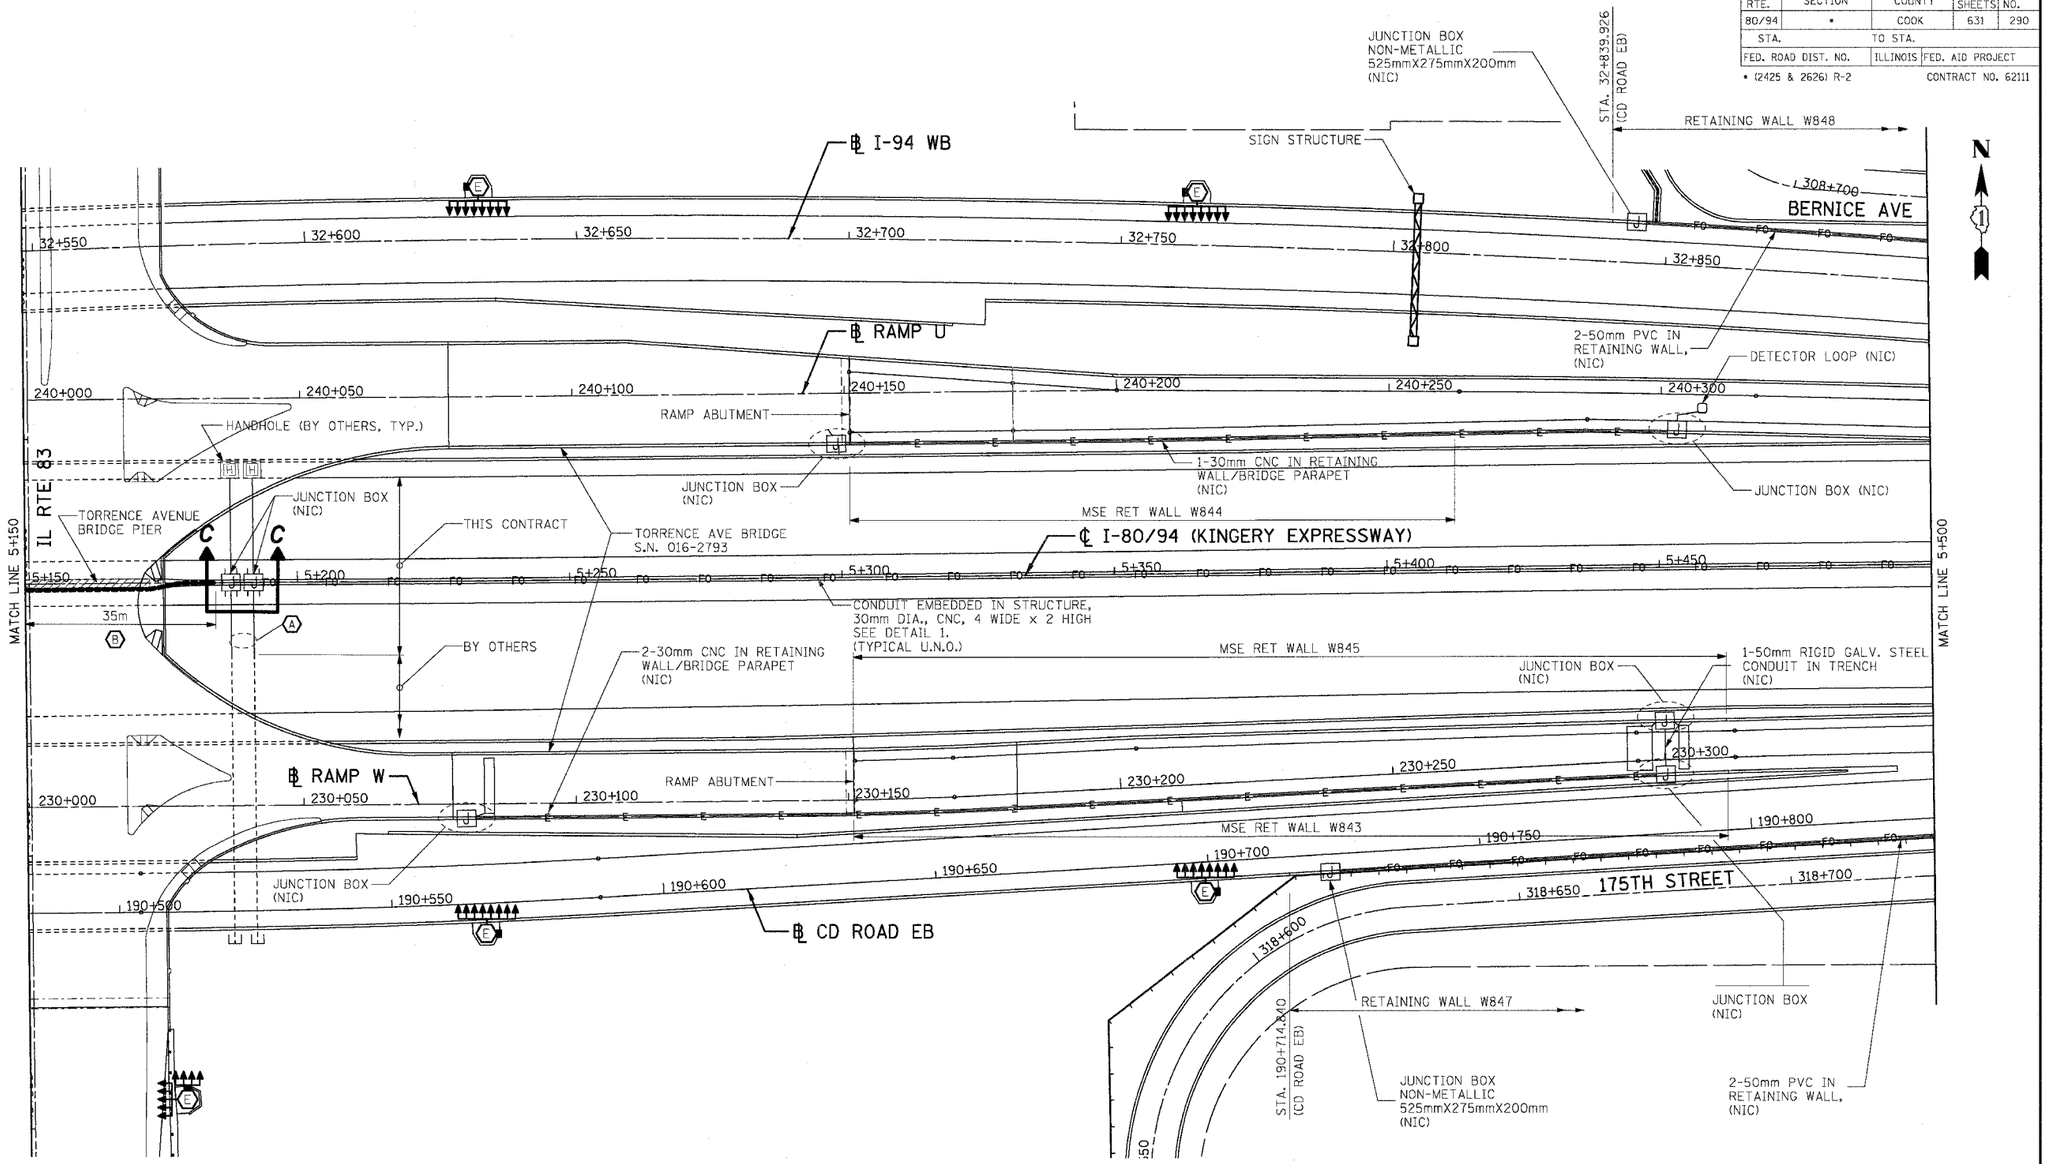

LEGEND

- EXISTING HMT
- PREFORMED DETECTOR LOOP (NIC)
- JUNCTION BOX

ABBREVIATIONS

- HMT - HIGH MAST TOWER
- CNC - COILABLE NONMETALLIC CONDUIT
- PVC - POLYVINYL CHLORIDE
- NIC - NOT IN CONTRACT
- UNO - UNLESS NOTED OTHERWISE

(A) CONDUIT ENCASED IN REINFORCED CONCRETE, 100mm DIA., PVC, 2 WIDE x 1 HIGH

(B) CONDUIT ENCASED IN REINFORCED CONCRETE, 30mm DIAMETER, CNC, 4 WIDE x 2 HIGH SEE DETAILS ON SHT. 10 OF 12.

NOTES:

1. REFER TO GENERAL NOTES ON SHT. 1 OF 12.
2. SEE SHT. 8 OF 12 FOR DETAILS 1 THRU 4
3. SEE SHT. 11 OF 12 FOR ELEVATION C-C.

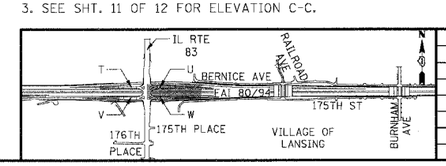

REVISIONS	
NAME	DATE

SHT. 3 OF 12

ILLINOIS DEPARTMENT OF TRANSPORTATION
F.A.I. ROUTE 80/94 (KINGERY EXPRESSWAY)
EB & WB INSIDE LANES (MAINLINE) CONSTRUCTION
COOK COUNTY

ELECTRICAL RACEWAY PLANS
FAI 80/94
STA. 5+150 TO STA. 5+500

SCALE: 1:500 DRAWN BY: JFS
DATE: 8/22/05 CHECKED BY: VCP

TENG

TENG & ASSOCIATES, INC.
ENGINEERS/ARCHITECTS/PLANNERS
CHICAGO, ILLINOIS

..\RR170022A.DGN, ..\VR970022A.DGN, ..\VR99002A.DGN, ..\VR99603 2A.DGN, ..\VR22000F.DGN, ..\LR170062A.DGN, ..\VR99002A.DGN, ..\SV7R012A.DGN, ..\VR22000FLABELS.DGN, ..\A99900 2A.DGN
8-18-2005, 08:00 T:\DOCUMENT\93150\CIVIL\DGN\SW170052A.DGN BAJZEKKJ
1 2 