F.A.I. RTE.	SECTION	COUNTY	TOTAL SHEETS	SHEET NO.
80/94	*	COOK	631	385
STA.		TO STA.		
FED. ROAD DIST. NO.		ILLINOIS	FED. AID PROJECT	

* (2425 & 2626) R-2 CONTRACT NO. 62111

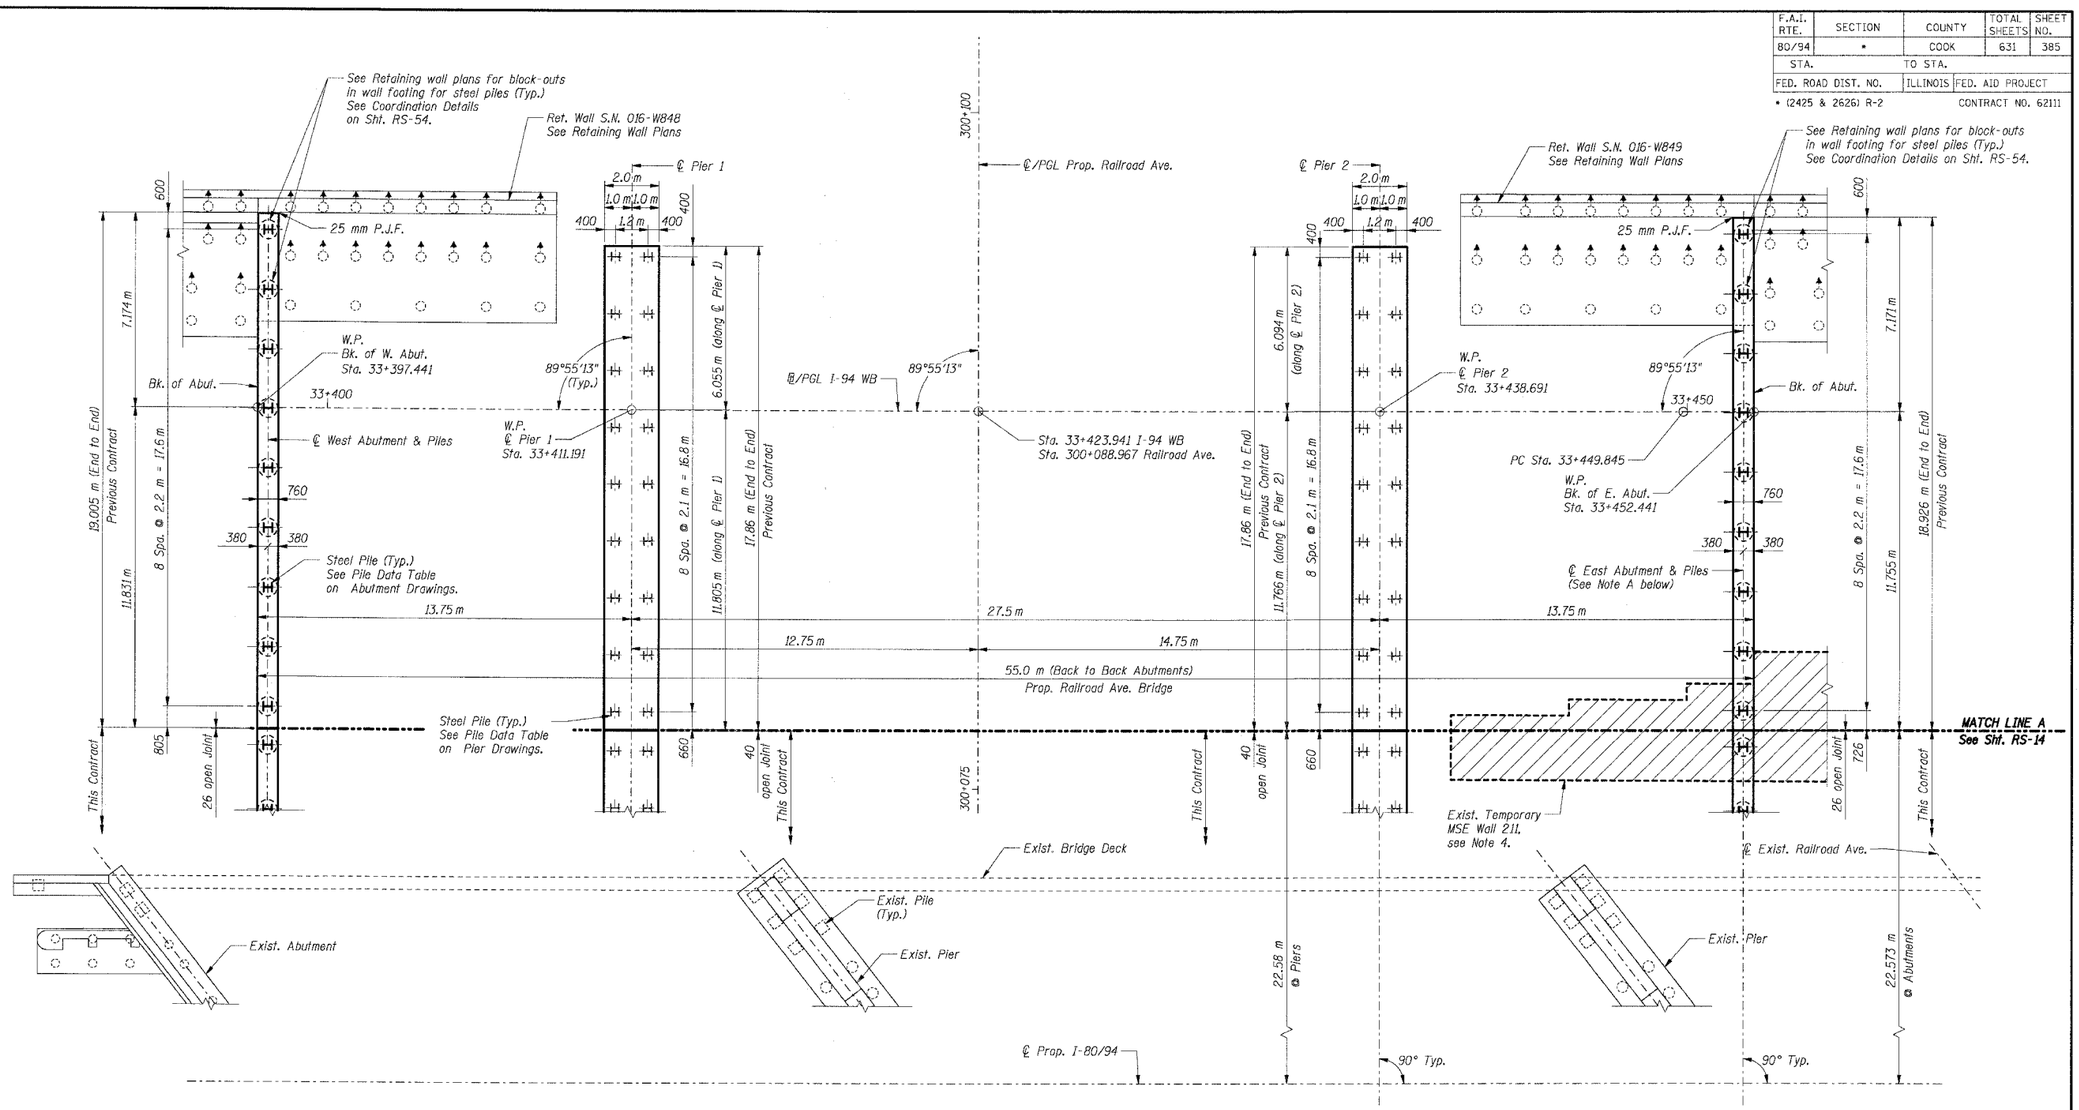

PLAN
SUBSTRUCTURE LAYOUT-I

N

Notes
1. All dimensions are in millimeters (mm) except as noted.
2. Work this sheet with Shts. RS-56, RS-60, RS-46, RS-50 and Removal Drawings.
3. For buried drainage lines & structures, see civil drainage plans.
4. Existing Temporary MSE Wall #2.11 was constructed by others in previous Contract 62110.

NOTE A:
Pile driving at east abutment shall not begin until full embankment has been in place for at least 60 days

THIS SHEET FOR INFORMATION ONLY

SHT. RS-13 OF 70

REVISIONS	
NAME	DATE

ILLINOIS DEPARTMENT OF TRANSPORTATION
F.A.I. ROUTE 80/94 (KINGERY EXPRESSWAY)
EB & WB INSIDE LANES (MAINLINE) CONSTRUCTION
I-80/94 OVER RAILROAD AVENUE
STRUCTURE NO. 016-2792 STA. 6+025.000
SECTION 1977-121-R
COOK COUNTY

SUBSTRUCTURE LAYOUT - I

DATE: 7/18/2005
DRAWN BY: FD
CHECKED BY: TCU

TENG
TENG & ASSOCIATES, INC.
ENGINEERS/ARCHITECTS/PLANNERS
CHICAGO, ILLINOIS

..\SL99RO42A.DGN, ..\VR99RO22A.DGN, ..\SL99RO42A.DGN, ..\VR99RO22A.DGN, ..\VR99RO22A.DGN, ..\S599RO2A.DGN, ..\GP99RO42A.DGN, ..\V99RO52A.DGN, ..\SL99RO2A.DGN, ..\GP99SO32A.DGN,
..\SL99RO42A.DGN, ..\VR99RO22A.DGN, ..\SL133032A.DGN, ..\SL99RO2A.DGN, ..\V899SO2A.DGN, ..\SLIT3012A.DGN
7-12-2005, 10:25:51 AM C:\DOCUMENT~1\93756\LOCALS~1\TEMP\SLIT3032A.DGN
BAUZESKJ
1 2 