F.A.I. RTE.	SECTION	COUNTY	TOTAL SHEETS	SHEET NO.
80/94	*	COOK	631	449
STA.		TO STA.		
FED. ROAD DIST. NO.		ILLINOIS	FED. AID PROJECT	

* (2425 & 2626) R-2 CONTRACT NO. 62111

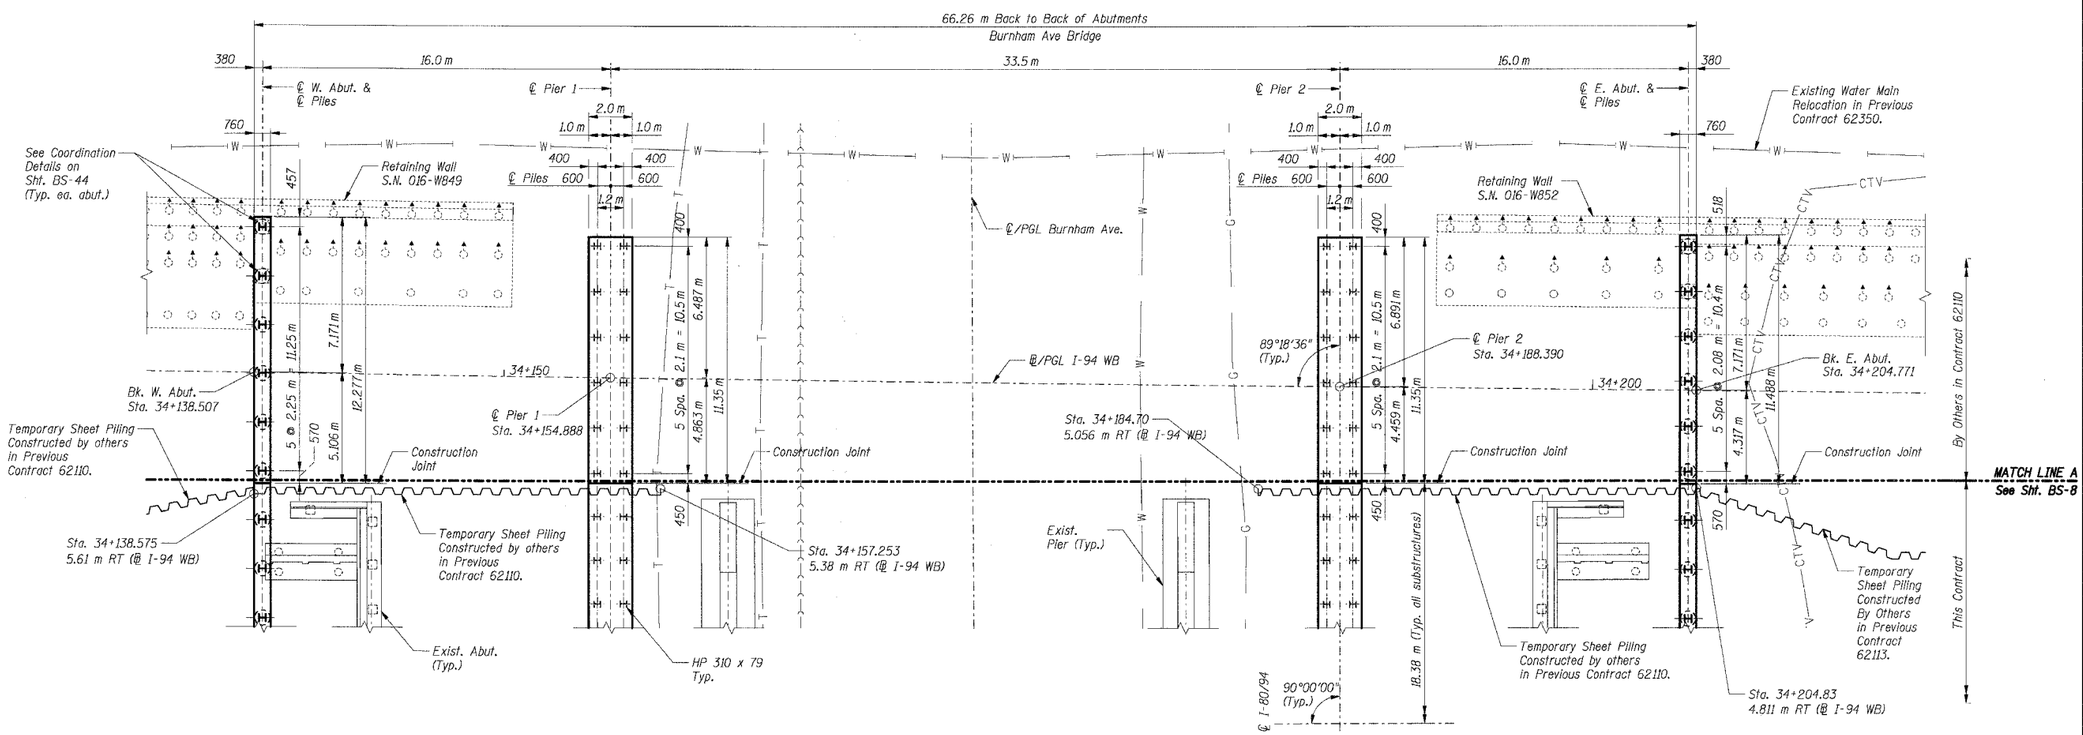

PLAN
SUBSTRUCTURE LAYOUT - I

LEGEND

- —<— Existing Combined Sewer
- —G— Existing Gas Main
- —W— Existing Water Main
- —T— Existing Telephone
- —CTV— Existing Cable Television

Notes:

1. All dimensions are in millimeters (mm) except as noted.
2. All dimensions are along or at right angles to ℄ I-80/94.
3. Temporary Sheet Piling Workpoints are located at South Face of wall.

SHT. BS-7 OF 60

THIS SHEET FOR INFORMATION ONLY

REVISIONS	
NAME	DATE

ILLINOIS DEPARTMENT OF TRANSPORTATION
F.A.I. ROUTE 80/94 (KINGERY EXPRESSWAY)
EB & WB INSIDE LANES (MAINLINE) CONSTRUCTION
I-80/94 OVER BURNHAM AVENUE
STRUCTURE NO. 016-2791 STA. 6+772.591
SECTION 1977-121-R
COOK COUNTY

SUBSTRUCTURE LAYOUT - I

DATE: 7/18/2005 DRAWN BY: FD CHECKED BY: TCU

TENG
TENG & ASSOCIATES, INC.
ENGINEERS/ARCHITECTS/PLANNERS
CHICAGO, ILLINOIS

\RS3332A.DGN, \VP999G22A.DGN, \SI 99R32A.DGN, \RS99G07A.DGN, \RS99G92A.DGN, \ES99R02A.DGN, \SI 99R02A.DGN, \VI 99R05A.DGN, \SI 99W32A.DGN, \RS99G22A.DGN
7-19-2005 09:28 (NORMAL) 1:1 (1:1) 1:1 (1:1) 1:1 (1:1