F.A.I. RTE.	SECTION	COUNTY	TOTAL SHEETS	SHEET NO.
80/94	*	COOK	631	457
STA.	TO STA.			
FED. ROAD DIST. NO.	ILLINOIS	FED. AID PROJECT		
* (2425 & 2626) R-2		CONTRACT NO. 62111		

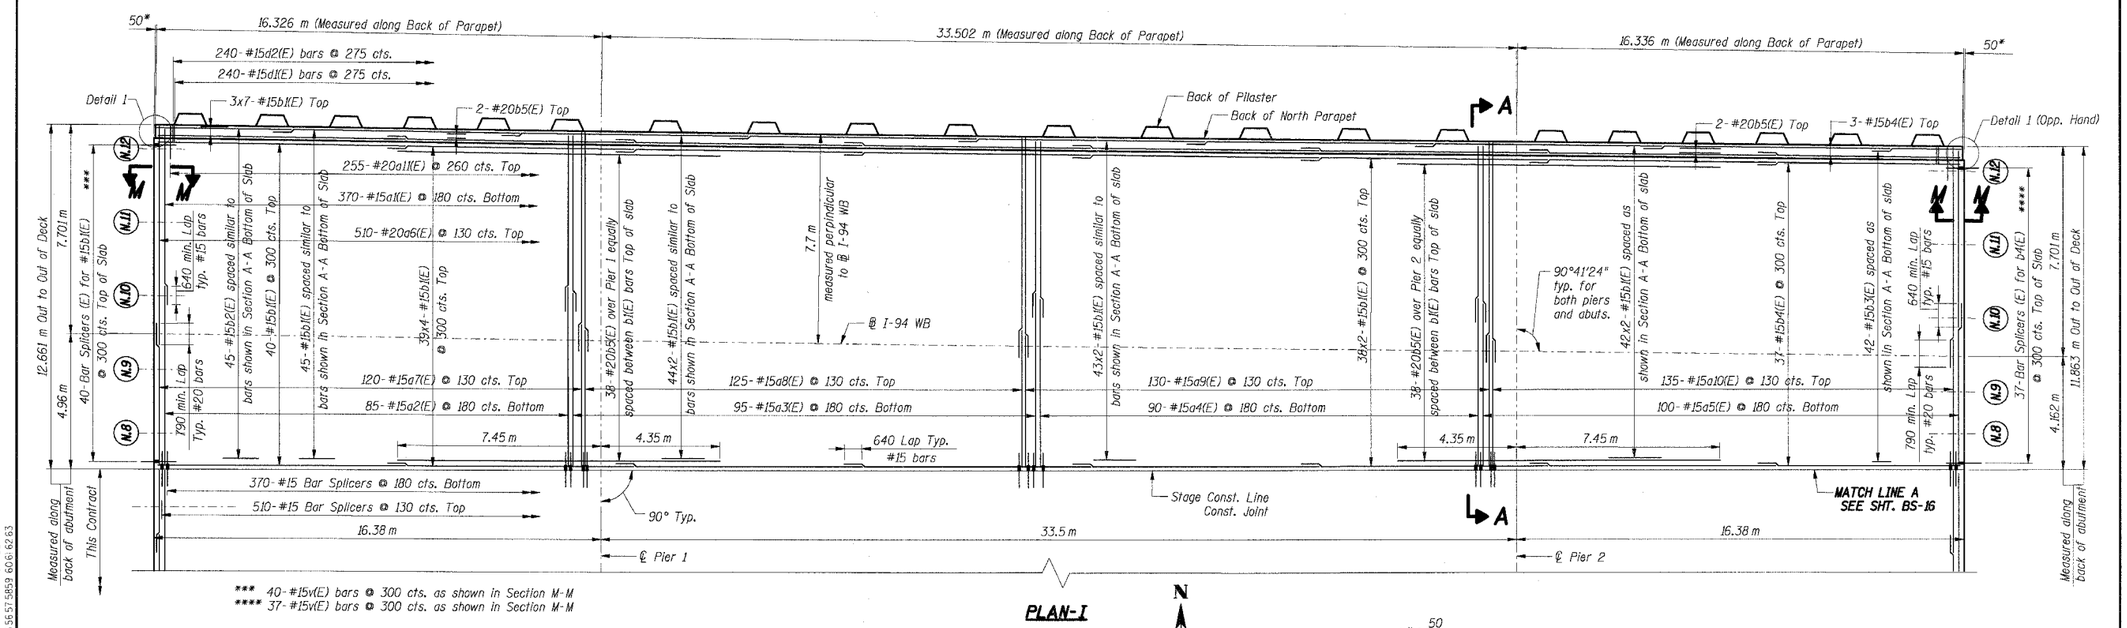

*** 40-#15v(E) bars @ 300 cts. as shown in Section M-M
**** 37-#15v(E) bars @ 300 cts. as shown in Section M-M

PLAN-I

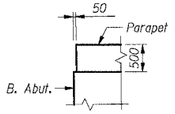

PLAN DETAIL 1

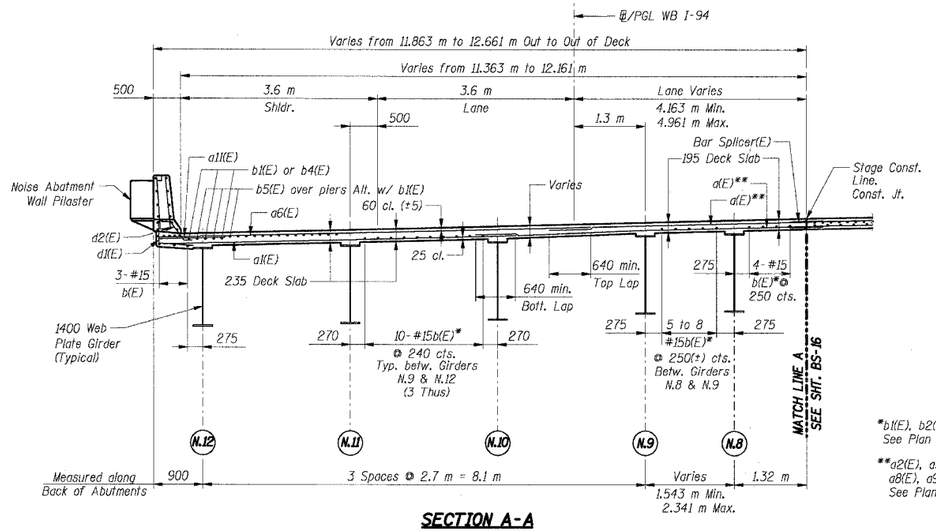

SECTION A-A

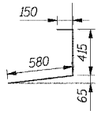

Bar d1(E)

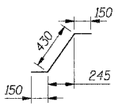

Bar d2(E)

*b1(E), b2(E) or b3(E) bars. See Plan for location of bars.

**a2(E), a3(E), a4(E), a5(E), a7(E), a8(E), a9(E) or a10 (E) bars. See Plan for location of bars.

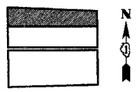

KEY PLAN

Notes:

1. All dimensions are in millimeters (mm) except as noted.
2. Reinforcement bars designated (E) shall be epoxy coated.
3. Bars indicated thus 74x10-#15 etc. indicates 74 lines of bars with 10 lengths per line
4. For Parapet Elevation, see Sht. BS-24.
5. For Section M-M, see Sht. BS-19.
6. For Reinforcement Bar List & Bill of Material, see Sht. BS-23.
7. Work this Sheet with Shts. BS-16 thru BS-23.
8. I.F. Denotes Inside Face
   O.F. Denotes Outside Face.
9. All edges shall have a 20 mm chamfer unless noted otherwise.

THIS SHEET FOR INFORMATION ONLY

SHT. BS-15 OF 60

REVISIONS	
NAME	DATE

ILLINOIS DEPARTMENT OF TRANSPORTATION
F.A.I. ROUTE 80/94 (KINGERY EXPRESSWAY)
EB & WB INSIDE LANES (MAINLINE) CONSTRUCTION
I-80/94 OVER BURNHAM AVENUE
STRUCTURE NO. 016-2791 STA. 6+772.591
SECTION 1977-121-R
COOK COUNTY

DECK PLAN
DECK CROSS SECTION - I

DATE: 7/18/2005
DRAWN BY: LAR
CHECKED BY: MJK

TENG
TENG & ASSOCIATES, INC.
ENGINEERS/ARCHITECTS/PLANNERS
CHICAGO, ILLINOIS

\\SU99RO2A.DGN, \\SU99NO22A.DGN, \\SU99RO2A.DGN, \\AB99O012A.DGN, \\SU99O012A.DGN
7-12-2005, 10:26:35 I:\DOCUMENT\93\750\STRUCT\DGN\SUT6042A.DGN
BAJZEKKJ