F.A.I. RTE.	SECTION	COUNTY	TOTAL SHEETS	SHEET NO.
83	*	COOK	631	532
STA.		TO STA.		
FED. ROAD DIST. NO.		ILLINOIS	FED. AID PROJECT	
* (2425 & 2626) R-2			CONTRACT NO. 62111	

LEGEND

- EXISTING PAVEMENT
- TEMPORARY PAVEMENT
- POROUS GRANULAR EMBANKMENT

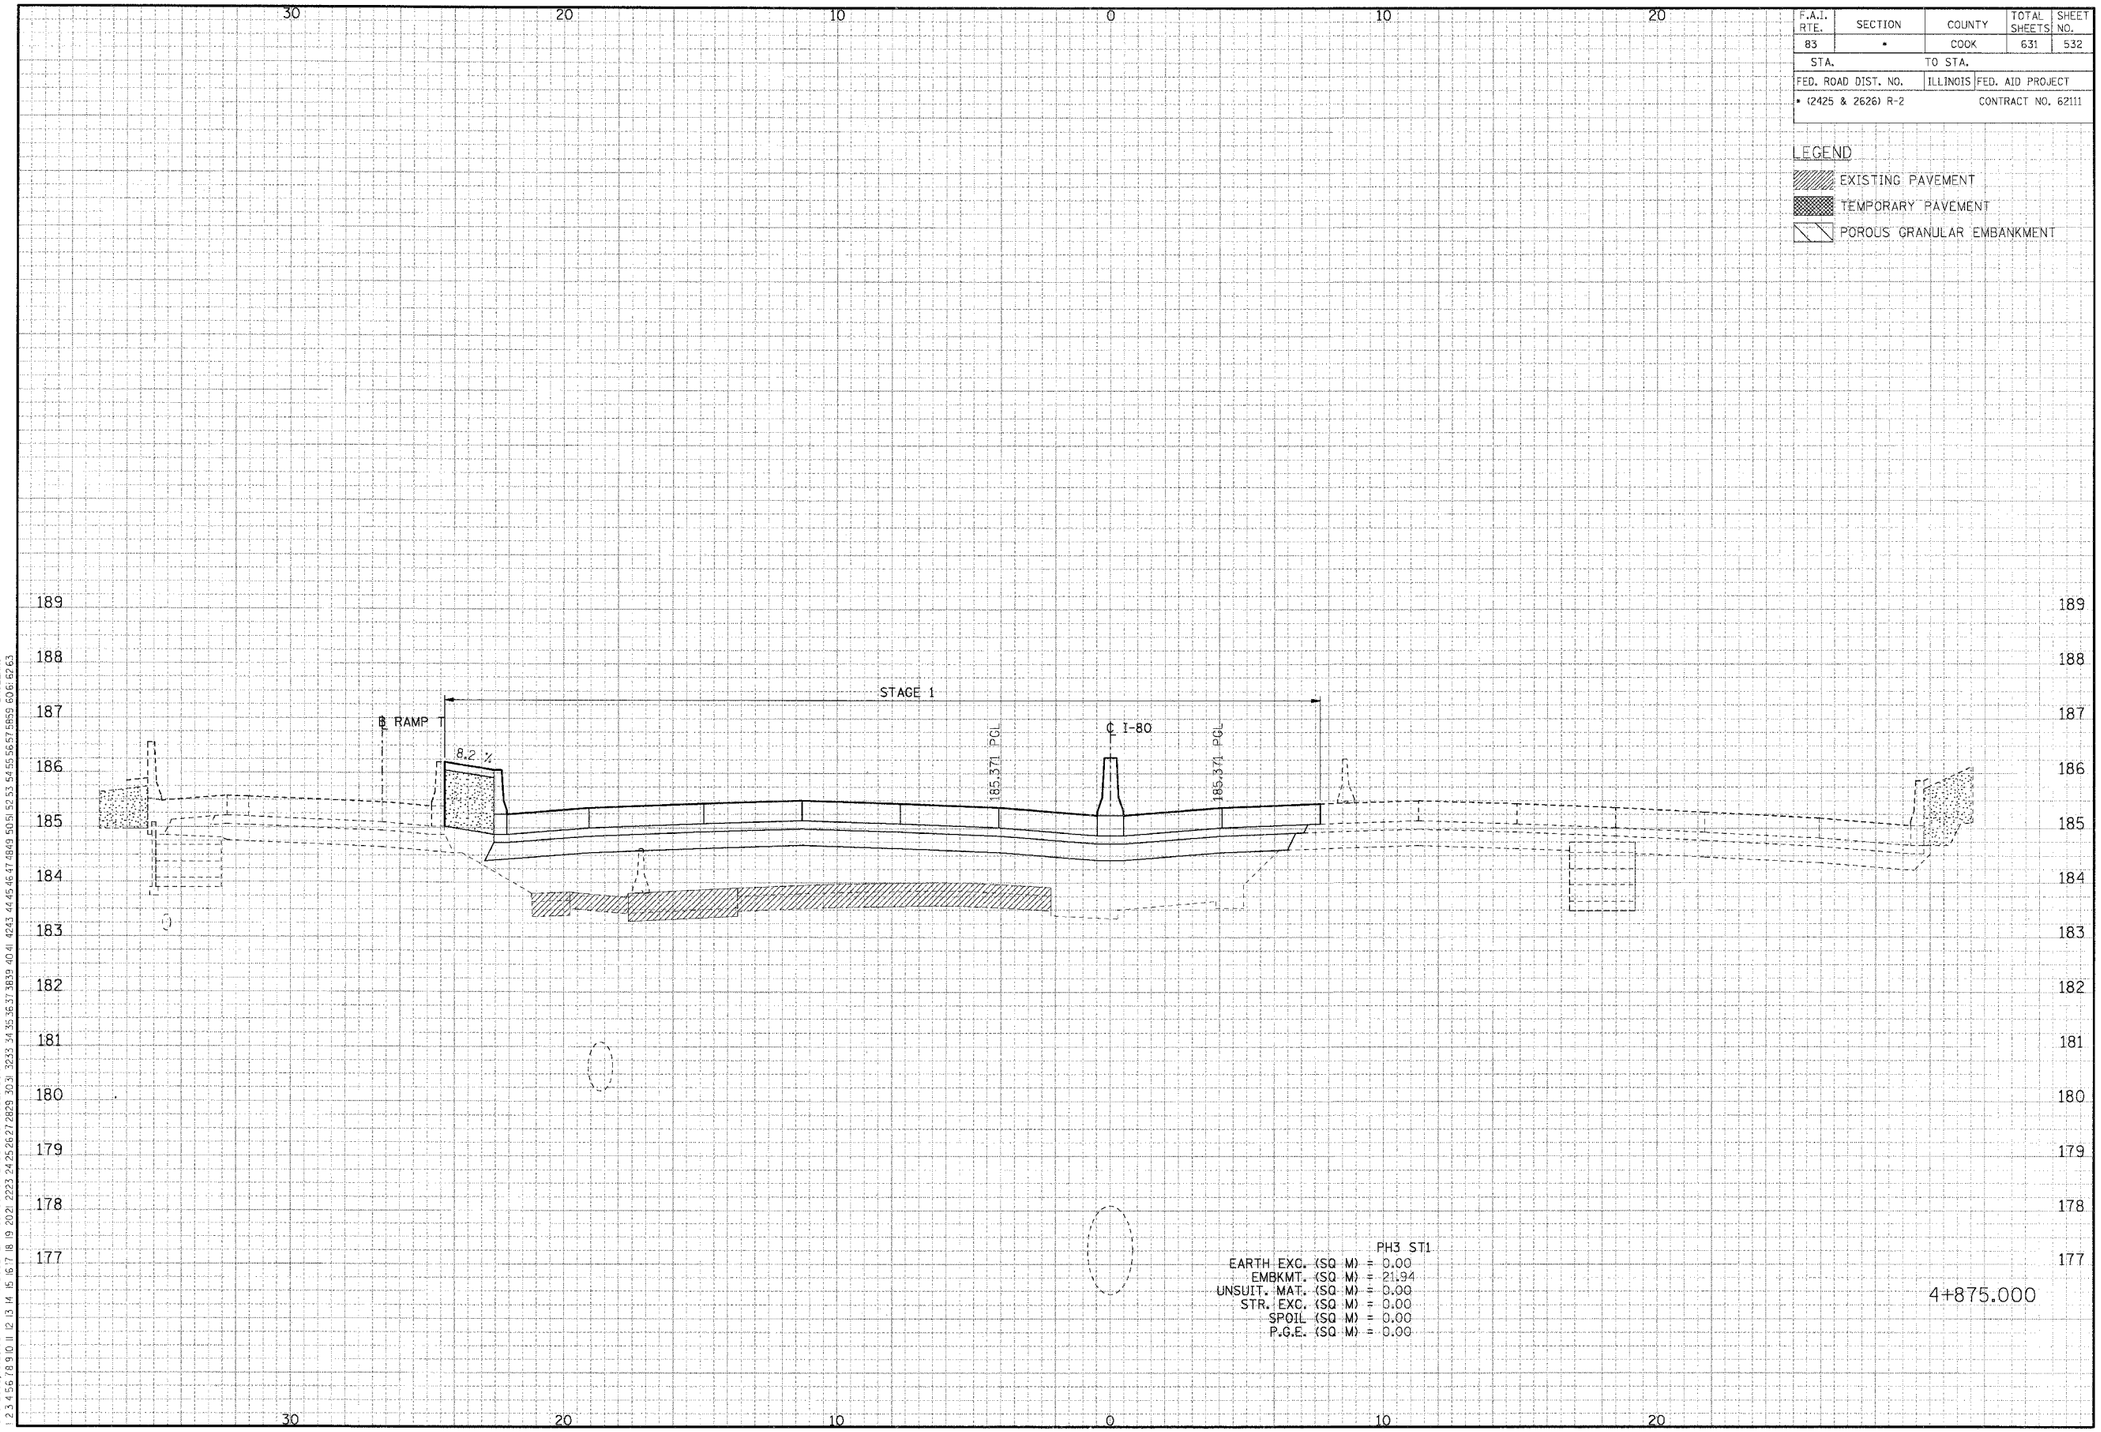

CROSS-SECTIONS FOR I-80/94

..\XR99002A.DGN, ..\XP170072A.DGN, ..\XP170072A.DGN, ..\XP170072A.DGN, ..\XP170032A.DGN, ..\XW1700332A.DGN, ..\XW1700332A.DGN, ..\SI 99R072A.DGN, ..\C99R072A.DGN, ..\TR177022A.DGN
8-18-2005, 10:28:08
I:\DOCUMENT\93750\CIVIL\DGN\XS170032A.DGN
..\XR99002A.DGN, ..\XP170072A.DGN, ..\XP170032A.DGN, ..\XW1300172A.DGN, ..\XW1300332A.DGN, ..\XR170022A.DGN, ..\XR130022A.DGN, ..\XP99002A.DGN, ..\XP130072A.DGN, ..\XR130032A.DGN
BAJZEKKJ