F.A.Q. RTE.	SECTION	COUNTY	TOTAL SHEETS	SHEET NO.
83	*	COOK	631	543
STA.		TO STA.		
FED. ROAD DIST. NO.		ILLINOIS	FED. AID PROJECT	
* (2425 & 2626) R-2			CONTRACT NO. 62111	

LEGEND

EXISTING PAVEMENT

TEMPORARY PAVEMENT

POROUS GRANULAR EMBANKMENT

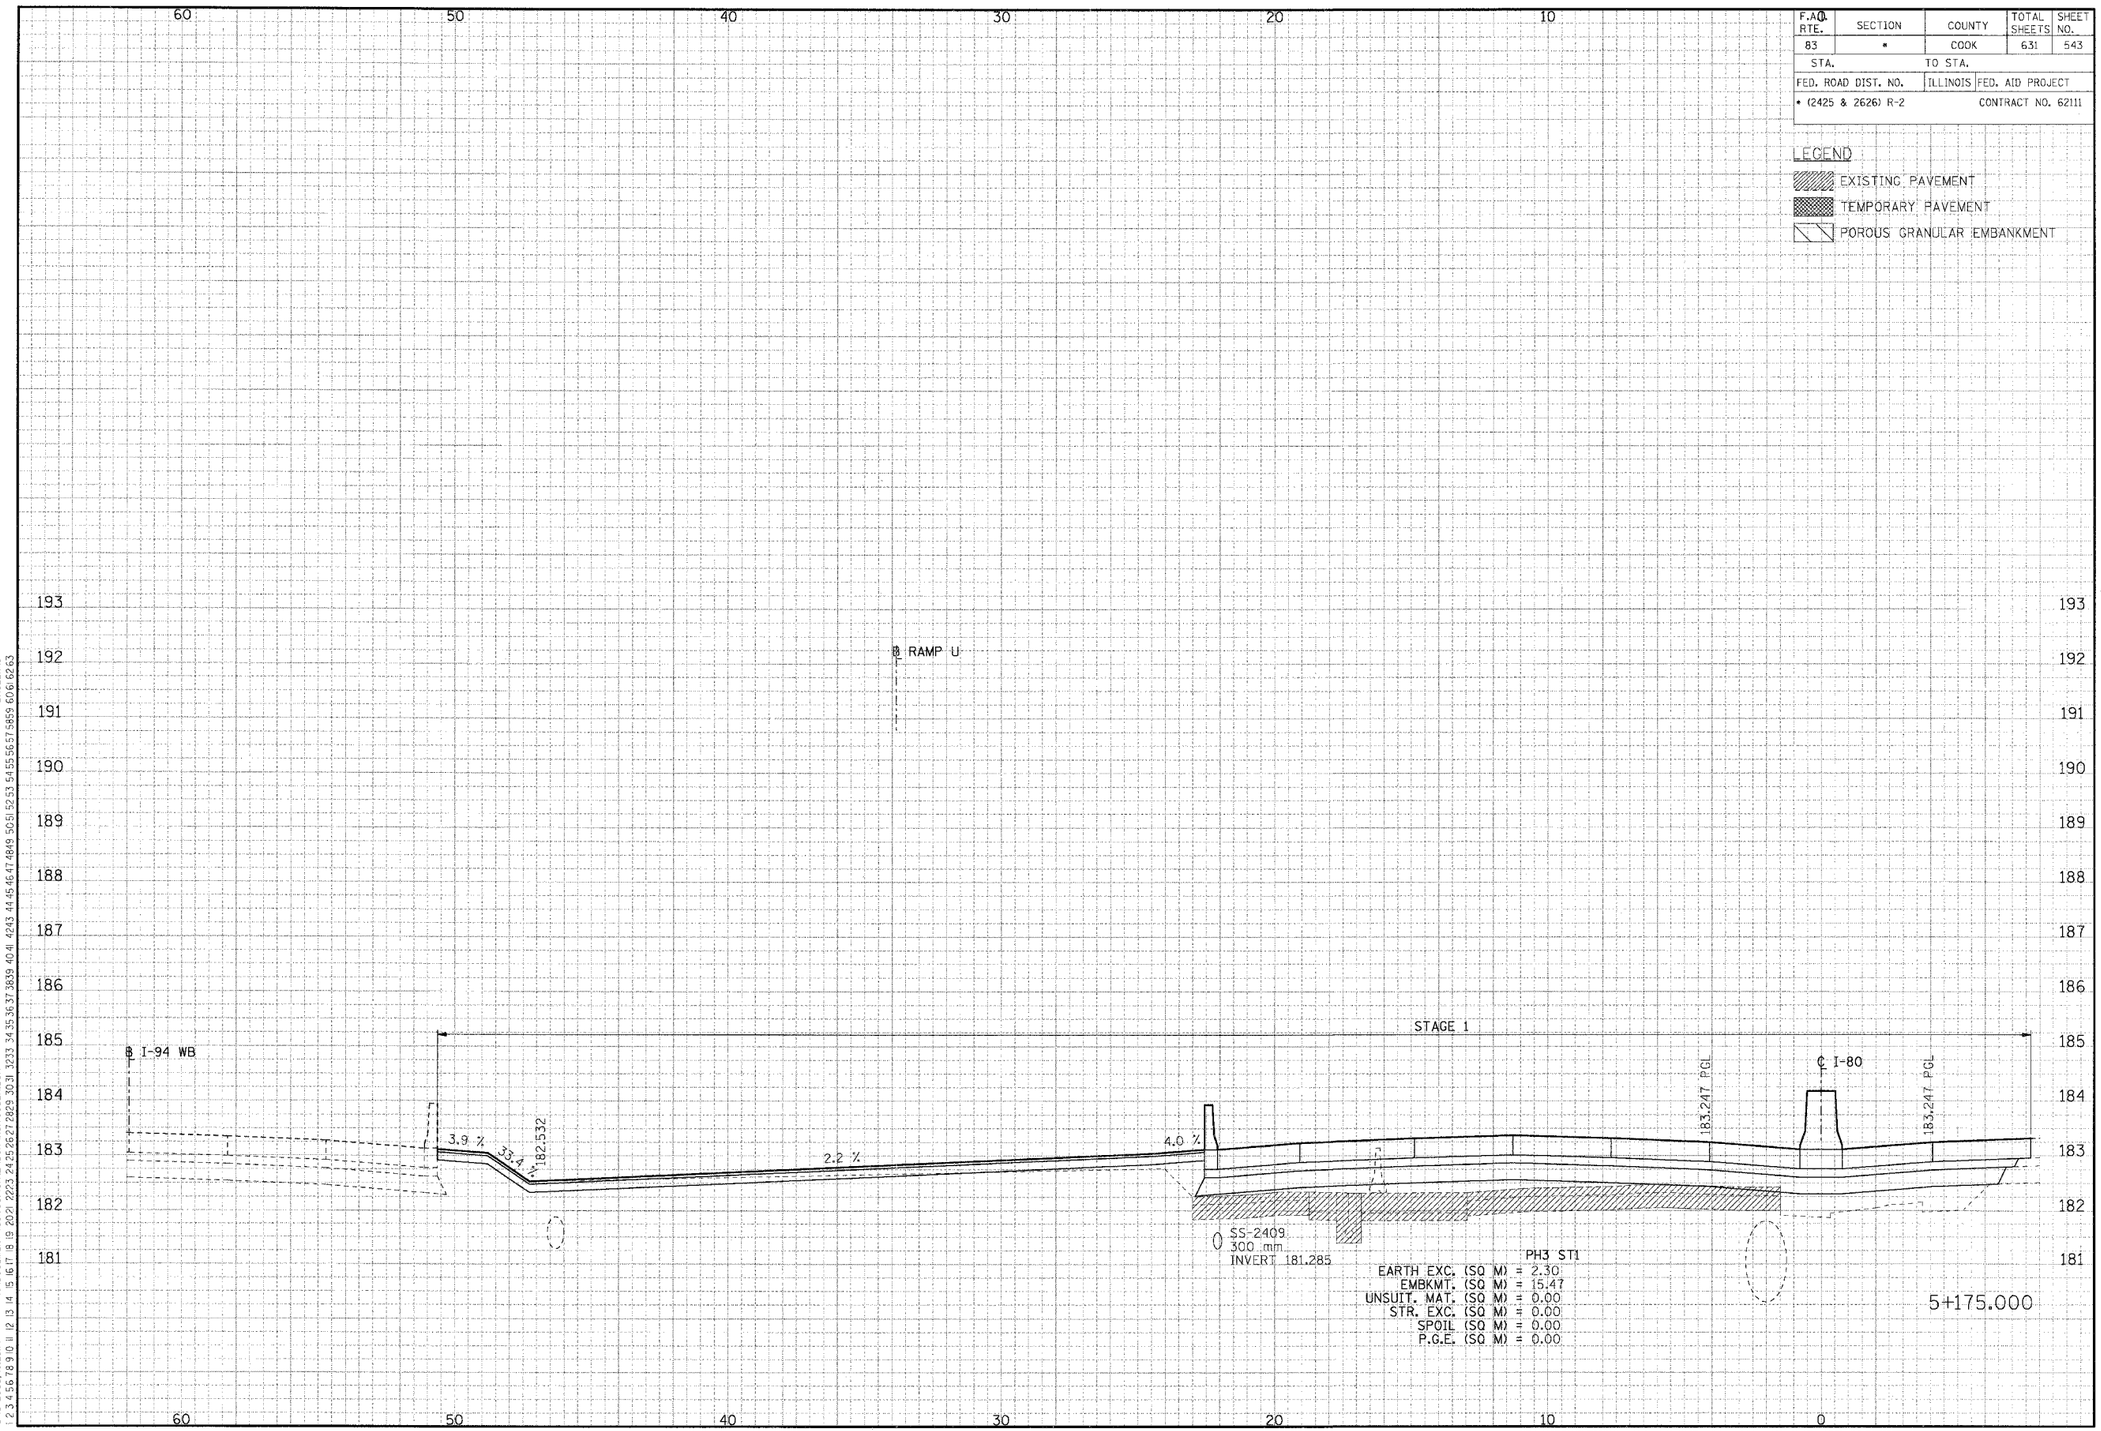

CROSS-SECTIONS FOR I-80/94

FINAL SURVEY
NOTE BOOK
NO.
SURVEYED
PLOTTED
TEMPLATE
AREAS
AREAS CHECKED
BY
DATE

ORIGINAL SURVEY
NOTE BOOK
NO.
SURVEYED
PLOTTED
TEMPLATE
AREAS
AREAS CHECKED
BY
DATE

..\XR99002A.DGN, ..\XP17002A.DGN, ..\PR17002A.DGN, ..\XP17002A.DGN, ..\VW17C032A.DGN, ..\SL99R02A.DGN, ..\VR13002A.DGN, ..\VR17002A.DGN, ..\XR13002A.DGN, ..\PR13001A.DGN, ..\PR99002A.DGN, ..\XR13002A.DGN, ..\VR99002A.DGN, ..\VR13001A.DGN, ..\VR99001A.DGN, ..\VR13002A.DGN, ..\VR17022A.DGN
8-18-2005, 10:28:4
C:\DOCUMENT\ASTSON\CIVIL\DGN\XS17002A.DGN
BAJEKKJ