F.A.P. RTE.	SECTION	COUNTY	TOTAL SHEETS	SHEET NO.
83	*	COOK	631	551
STA.		TO STA.		
FED. ROAD DIST. NO.		ILLINOIS	FED. AID PROJECT	
* (2425 & 2626) R-2			CONTRACT NO. 62111	

LEGEND

- EXISTING PAVEMENT
- TEMPORARY PAVEMENT
- POROUS GRANULAR EMBANKMENT

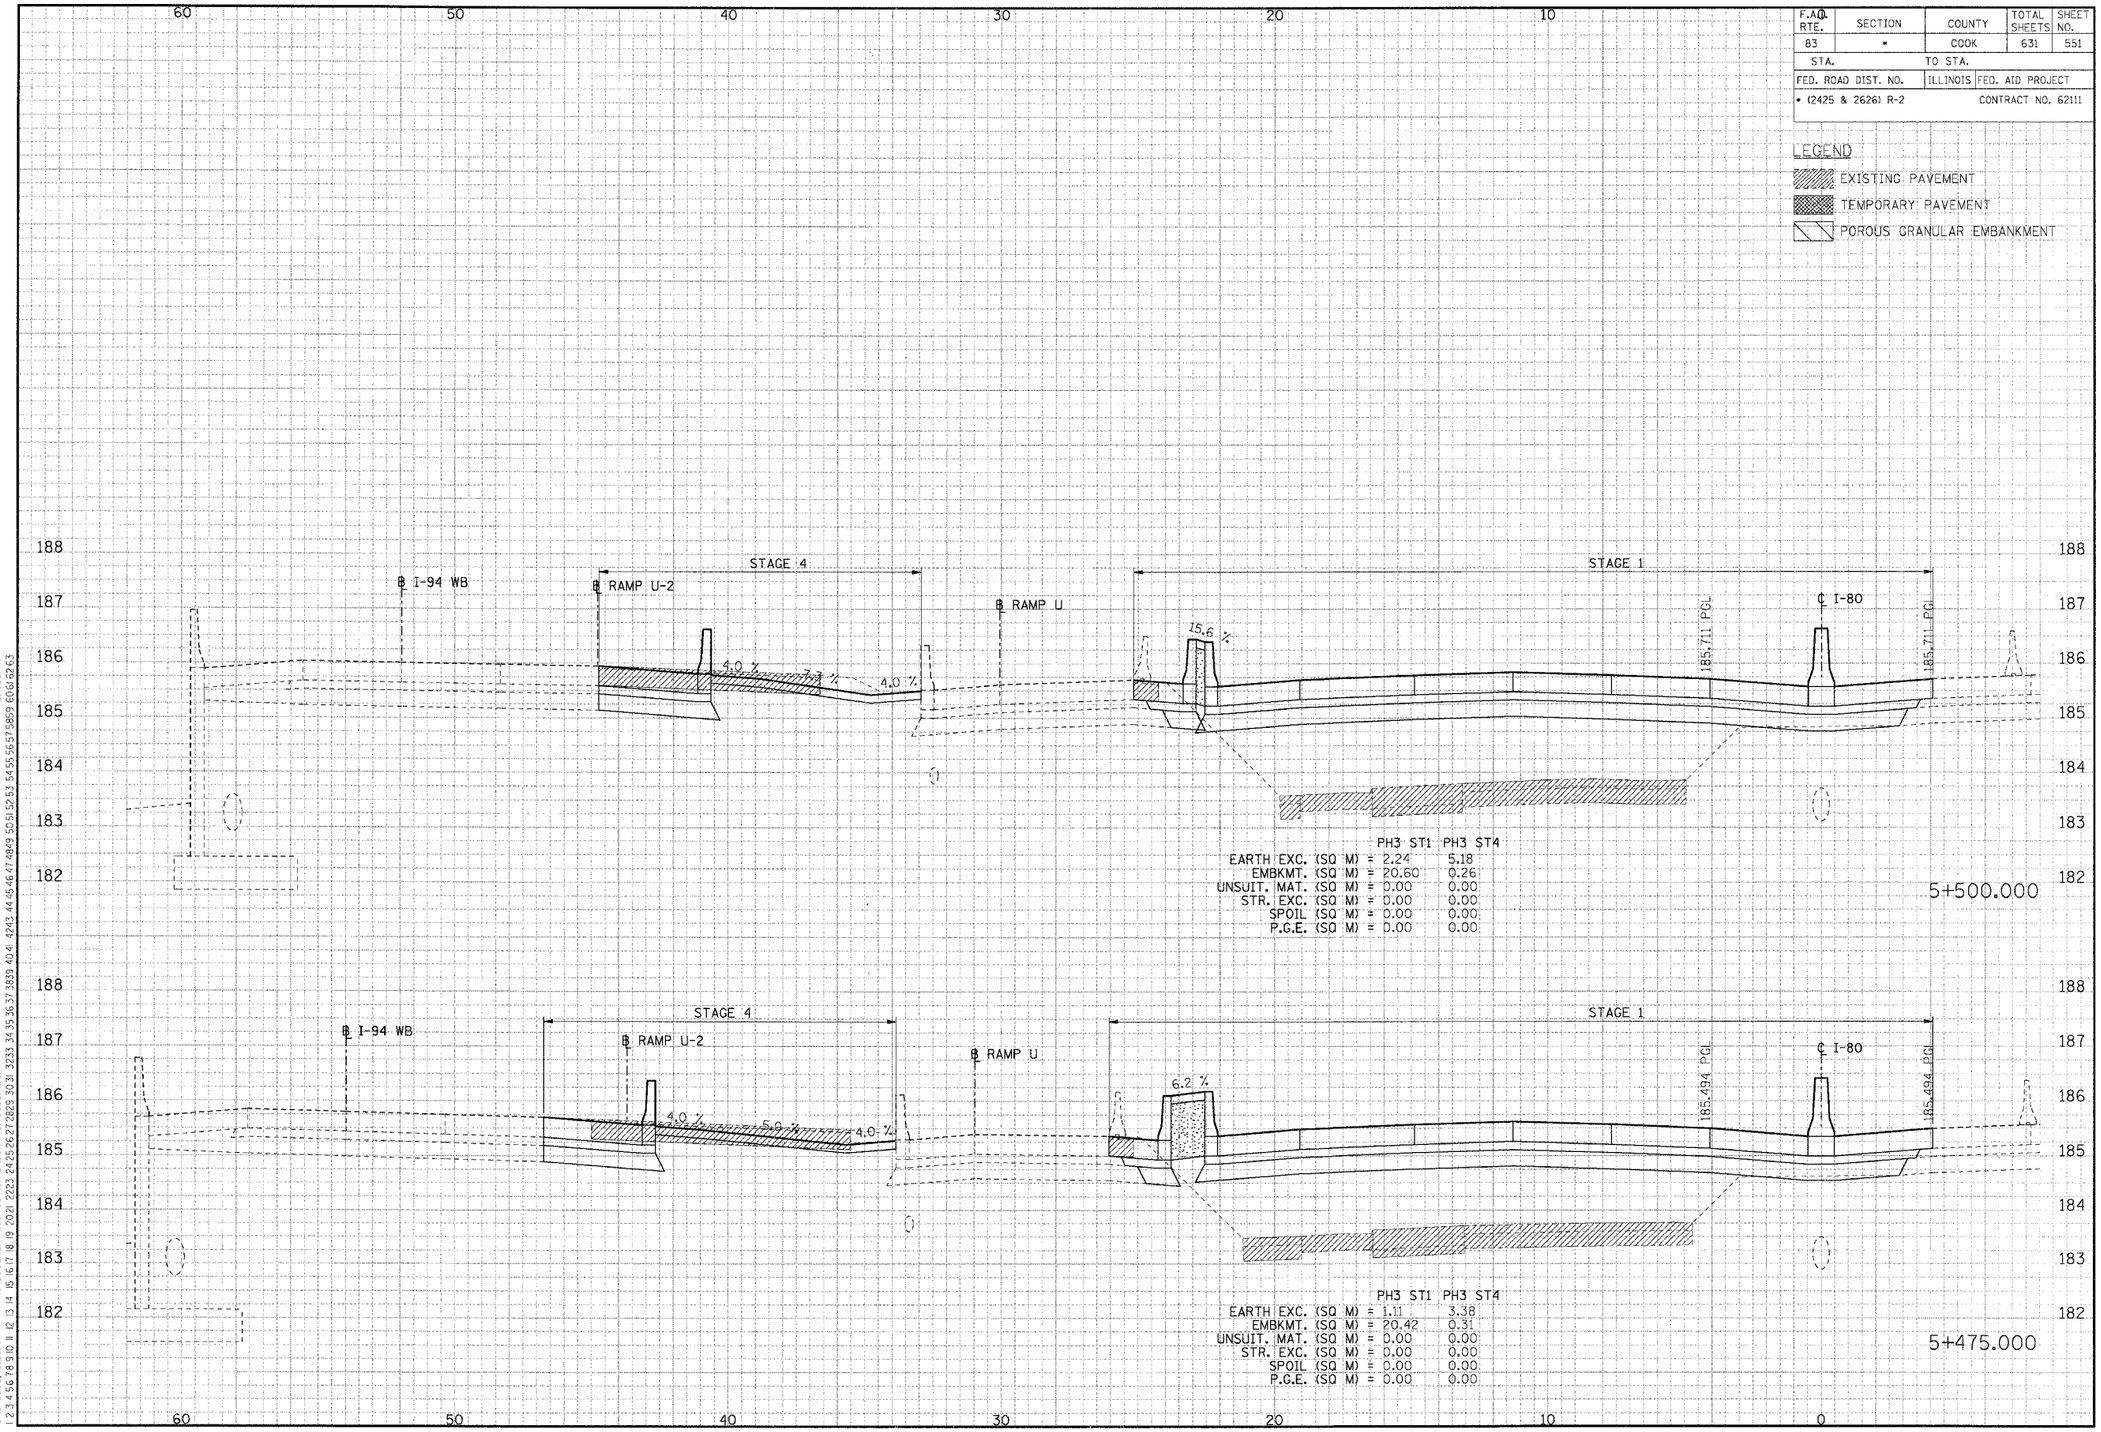

CROSS-SECTIONS FOR I-80/94

FINAL SURVEY
NOTE BOOK
NO.
SURVEYED
PLOTTED
ITEMS
AREAS
AREAS CHECKED
BY
DATE

ORIGINAL SURVEY
NOTE BOOK
NO.
SURVEYED
PLOTTED
ITEMS
AREAS
AREAS CHECKED
BY
DATE

I:\DOCUMENT\195750\CIVIL\DGN\X3T0032A.DGN
8-18-2005 10:28:17
BAJEKKJ
..\XR9S002A.DGN, ..\VPIT002A.DGN, ..\PRIT002A.DGN, ..\VPIT0032A.DGN, ..\DRI3003ZA.DGN, ..\VWT0032A.DGN, ..\SL99R02A.DGN, ..\VW3J002A.DGN, ..\VHRT0022A.DGN, ..\VR3C022A.DGN, ..\PR99C02A.DGN, ..\PR99C02A.DGN, ..\TRI7T022A.DGN