ORIGINAL SURVEY		BY	DATE
	SURVEYED		
	PLOTTED		
NOTE BOOK	TEMPLATE		
	AREAS		
NO.	AREAS CHECKED		

FINAL SURVEY		BY	DATE
	SURVEYED		
	PLOTTED		
NOTE BOOK	TEMPLATE		
	AREAS		
NO.	AREAS CHECKED		

..\XR99002A.DGN, ..\XPI7002A.DGN, ..\PRI7002A.DGN, ..\XPI7003ZA.DGN, ..\XWI3001ZA.DGN, ..\HRI7002ZA.DGN, ..\XRI3002ZA.DGN, ..\PR9900I2A.DGN, ..\PRI3001ZA.DGN, ..\DRI3003ZA.DGN, ..\XWI7003ZA.DGN, ..\SL99R01ZA.DGN, ..\I099R01ZA.DGN, ..\TRI7702ZA.DGN
8-18-2005, 10:28:43 T:\DOCUMENT\93750\CIVIL\DGN\XSITAI22A.DGN BAJZEKKJ
1 2 

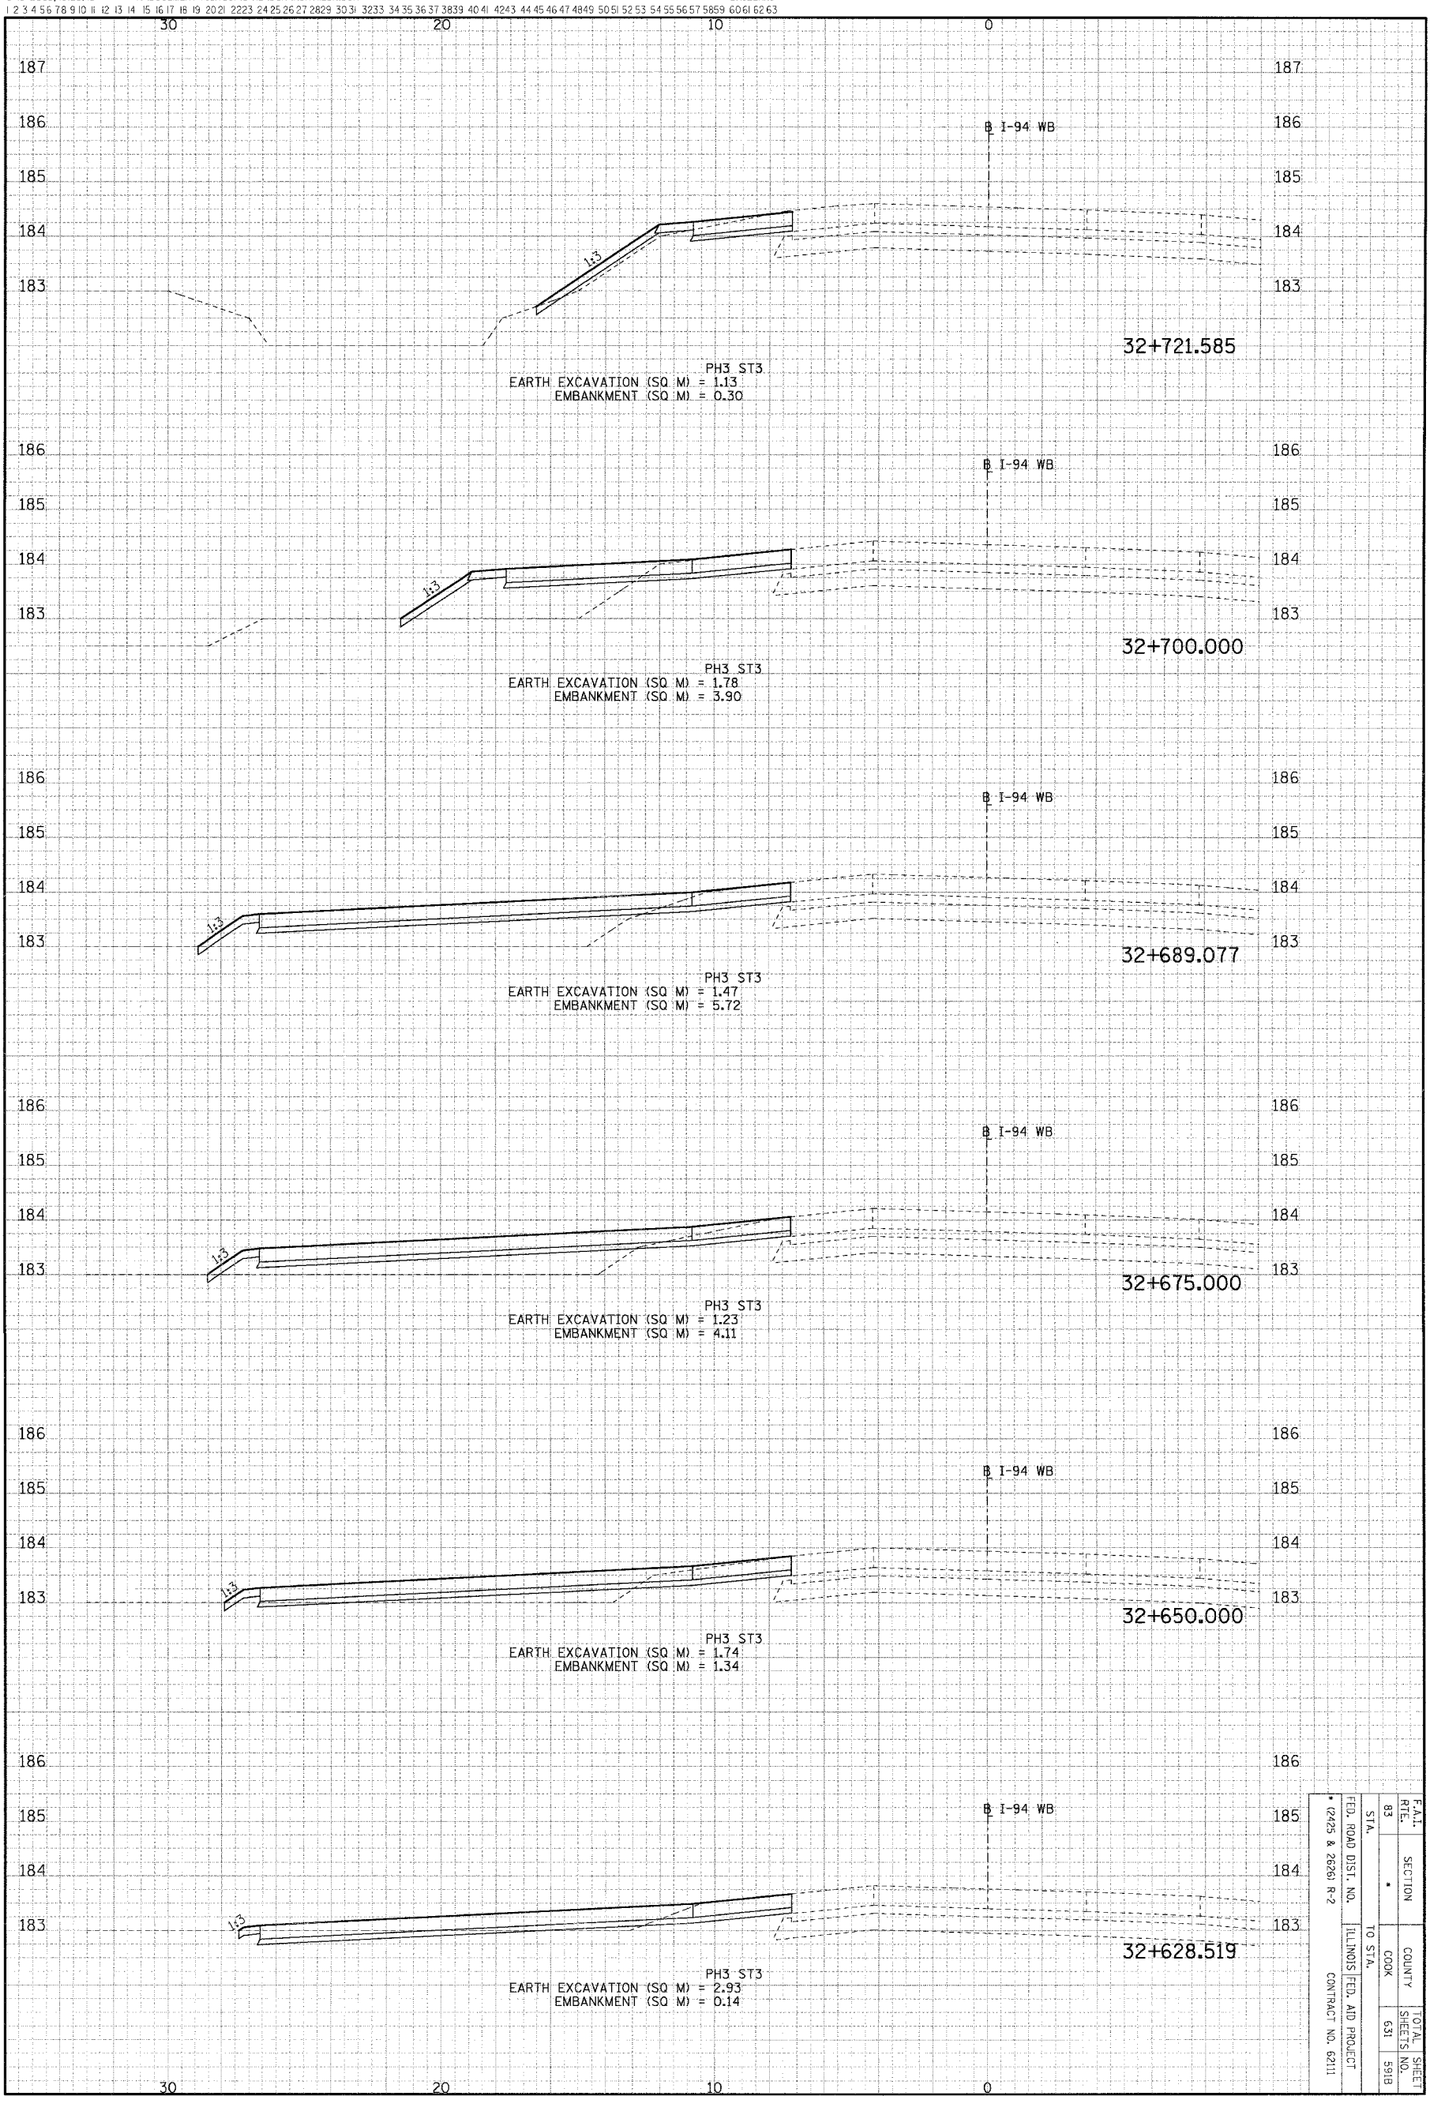

FED. ROAD DIST. NO.	ILLINOIS	FED. AID PROJECT
83	*	COOK
STA.	TO STA.	COUNTY
* (2425 & 2626) R-2		631
CONTRACT NO. 62111		591B

FAI RTE. 83 | SECTION | TOTAL SHEETS | SHEET NO.

ACCIDENT INVESTIGATION SITE WB I-94