STATE OF ILLINOIS
DEPARTMENT OF TRANSPORTATION

ROUTE NO.	SECTION	COUNTY	TOTAL SHEETS	SHEET NO.
FAI 90/94	*	COOK	419	172
FEDROAD DST.NO.		ILLINOIS	PROJECT	

Sheet No 6 of 8 Sheets

* 2005-008F
CONTRACT #62580

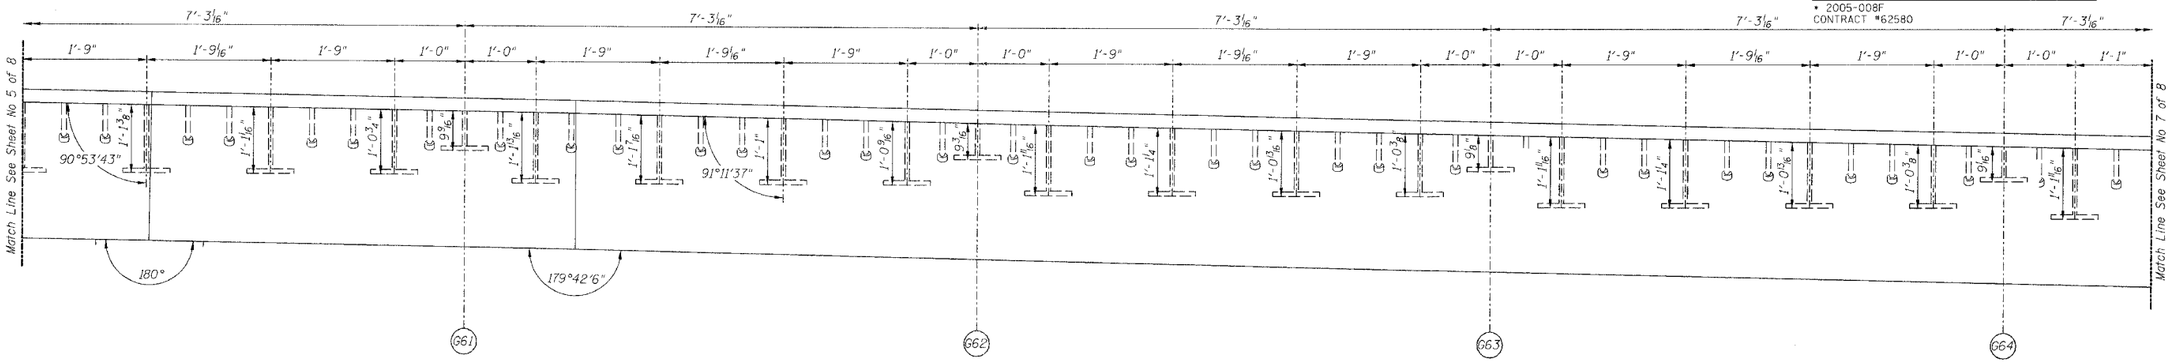

SECTION A-A

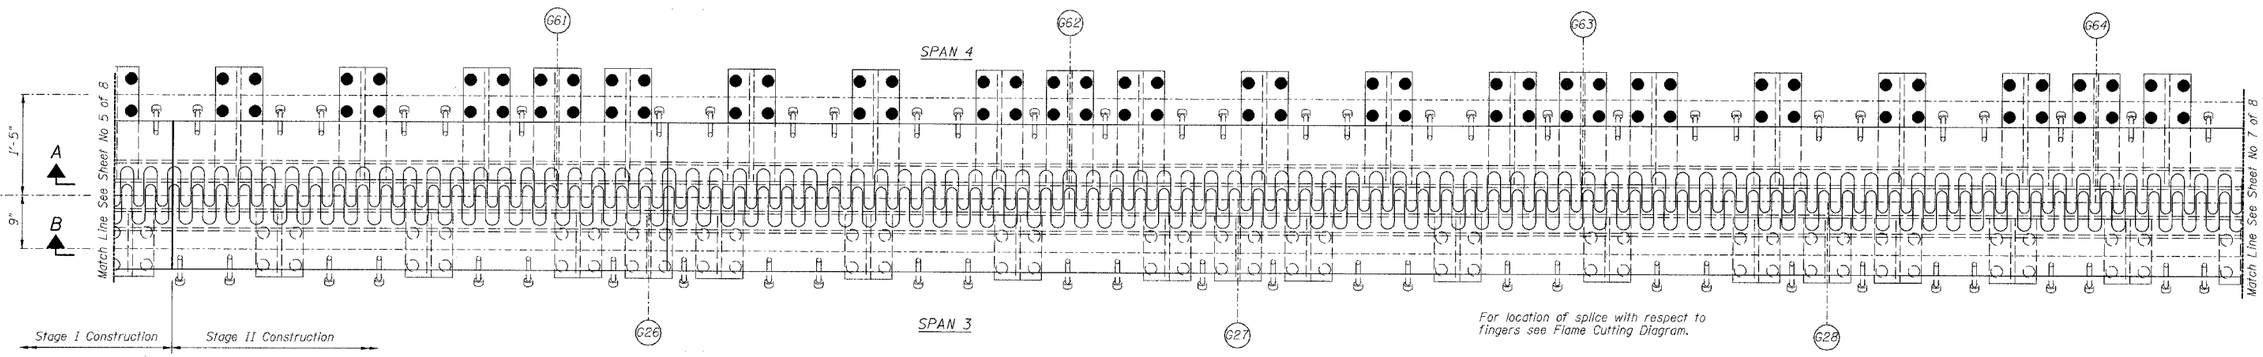

PLAN OF FINGER PLATE AT PIER 4 (NORTHBOUND)

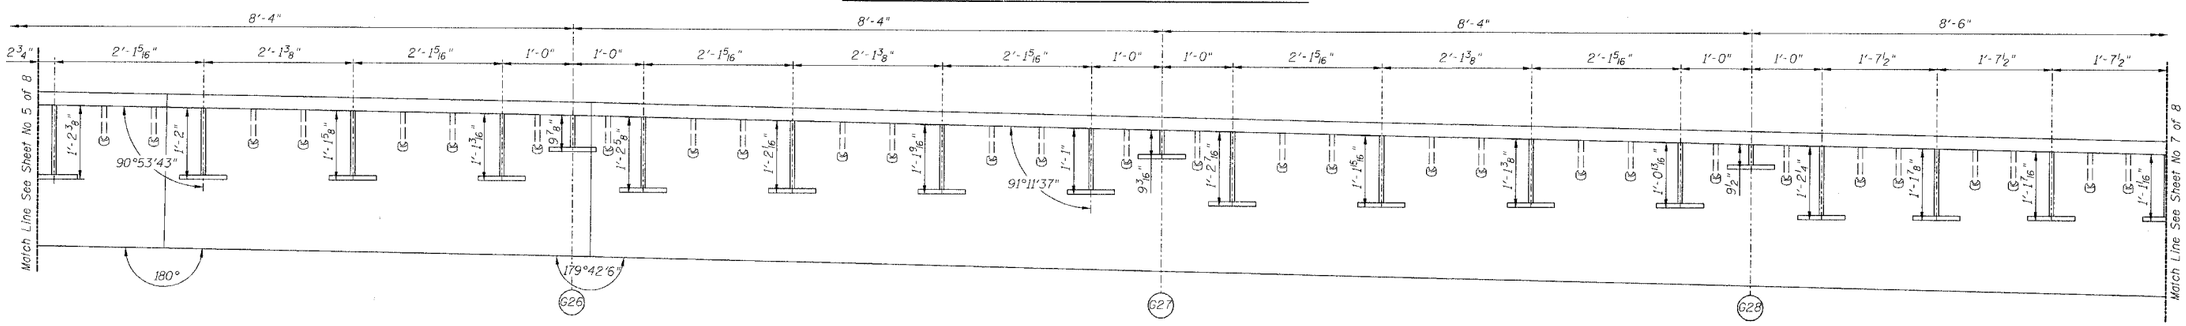

SECTION B-B

PIER NO. 4

FINGER PLATE PLAN AND ELEVATION DETAILS

REVISIONS		
No.	DATE	INITIALS
1		
2		
3		
4		
5		
6		
7		
8		
9		
10		

STATE OF ILLINOIS
DEPARTMENT OF TRANSPORTATION
DIVISION OF HIGHWAYS

FAI RTE 90/94 DAN RYAN EXPRESSWAY
SN 016-1110 (NORTHBOUND)
SEC 2005-008F COOK COUNTY

HOMER L. CHASTAIN & ASSOCIATES CONSULTING ENGINEERS
8600 W. BRYN MAWR AVENUE SUITE 304
CHICAGO, ILLINOIS 60631
312-714-0050
FAX 312-714-0055

DRAWN BY	DATE
RLK	5/03
CHECKED BY	DATE
SDS	5/03
BOOK NUMBER	
PROJECT No.	
4222-3	
SHEET No.	

Note:
For optional splice detail see flame cutting diagram on Sheet No. 4

All dimensions, except stool heights are given along centerline of bearing.