CONTRACT NO. 64517

F.A.P RTE.	SECTION	COUNTY	TOTAL SHEETS	SHEET NO.
573	116R-4	DEKALB	416	105
STA. 824+00	TO STA. 829+00			
FED. ROAD DIST. NO.	ILLINOIS	FED. AID PROJECT		

PLAN — SURVEYED / DRAWN / ALIGNMENT CHECKED / TIES OR REF. MON. NOTED / PLANS FILE NAME / NOTE BOOK / NO. / BY / DATE

PROFILE — SURVEYED / DRAWN / GRADES CHECKED / BENCH MARKS NOTED / PROFILE NOTATING DEPRD / NOTE BOOK / NO. / BY / DATE

•DATE-TIME•
•DGN-SPEC•
•REF05
•REF17

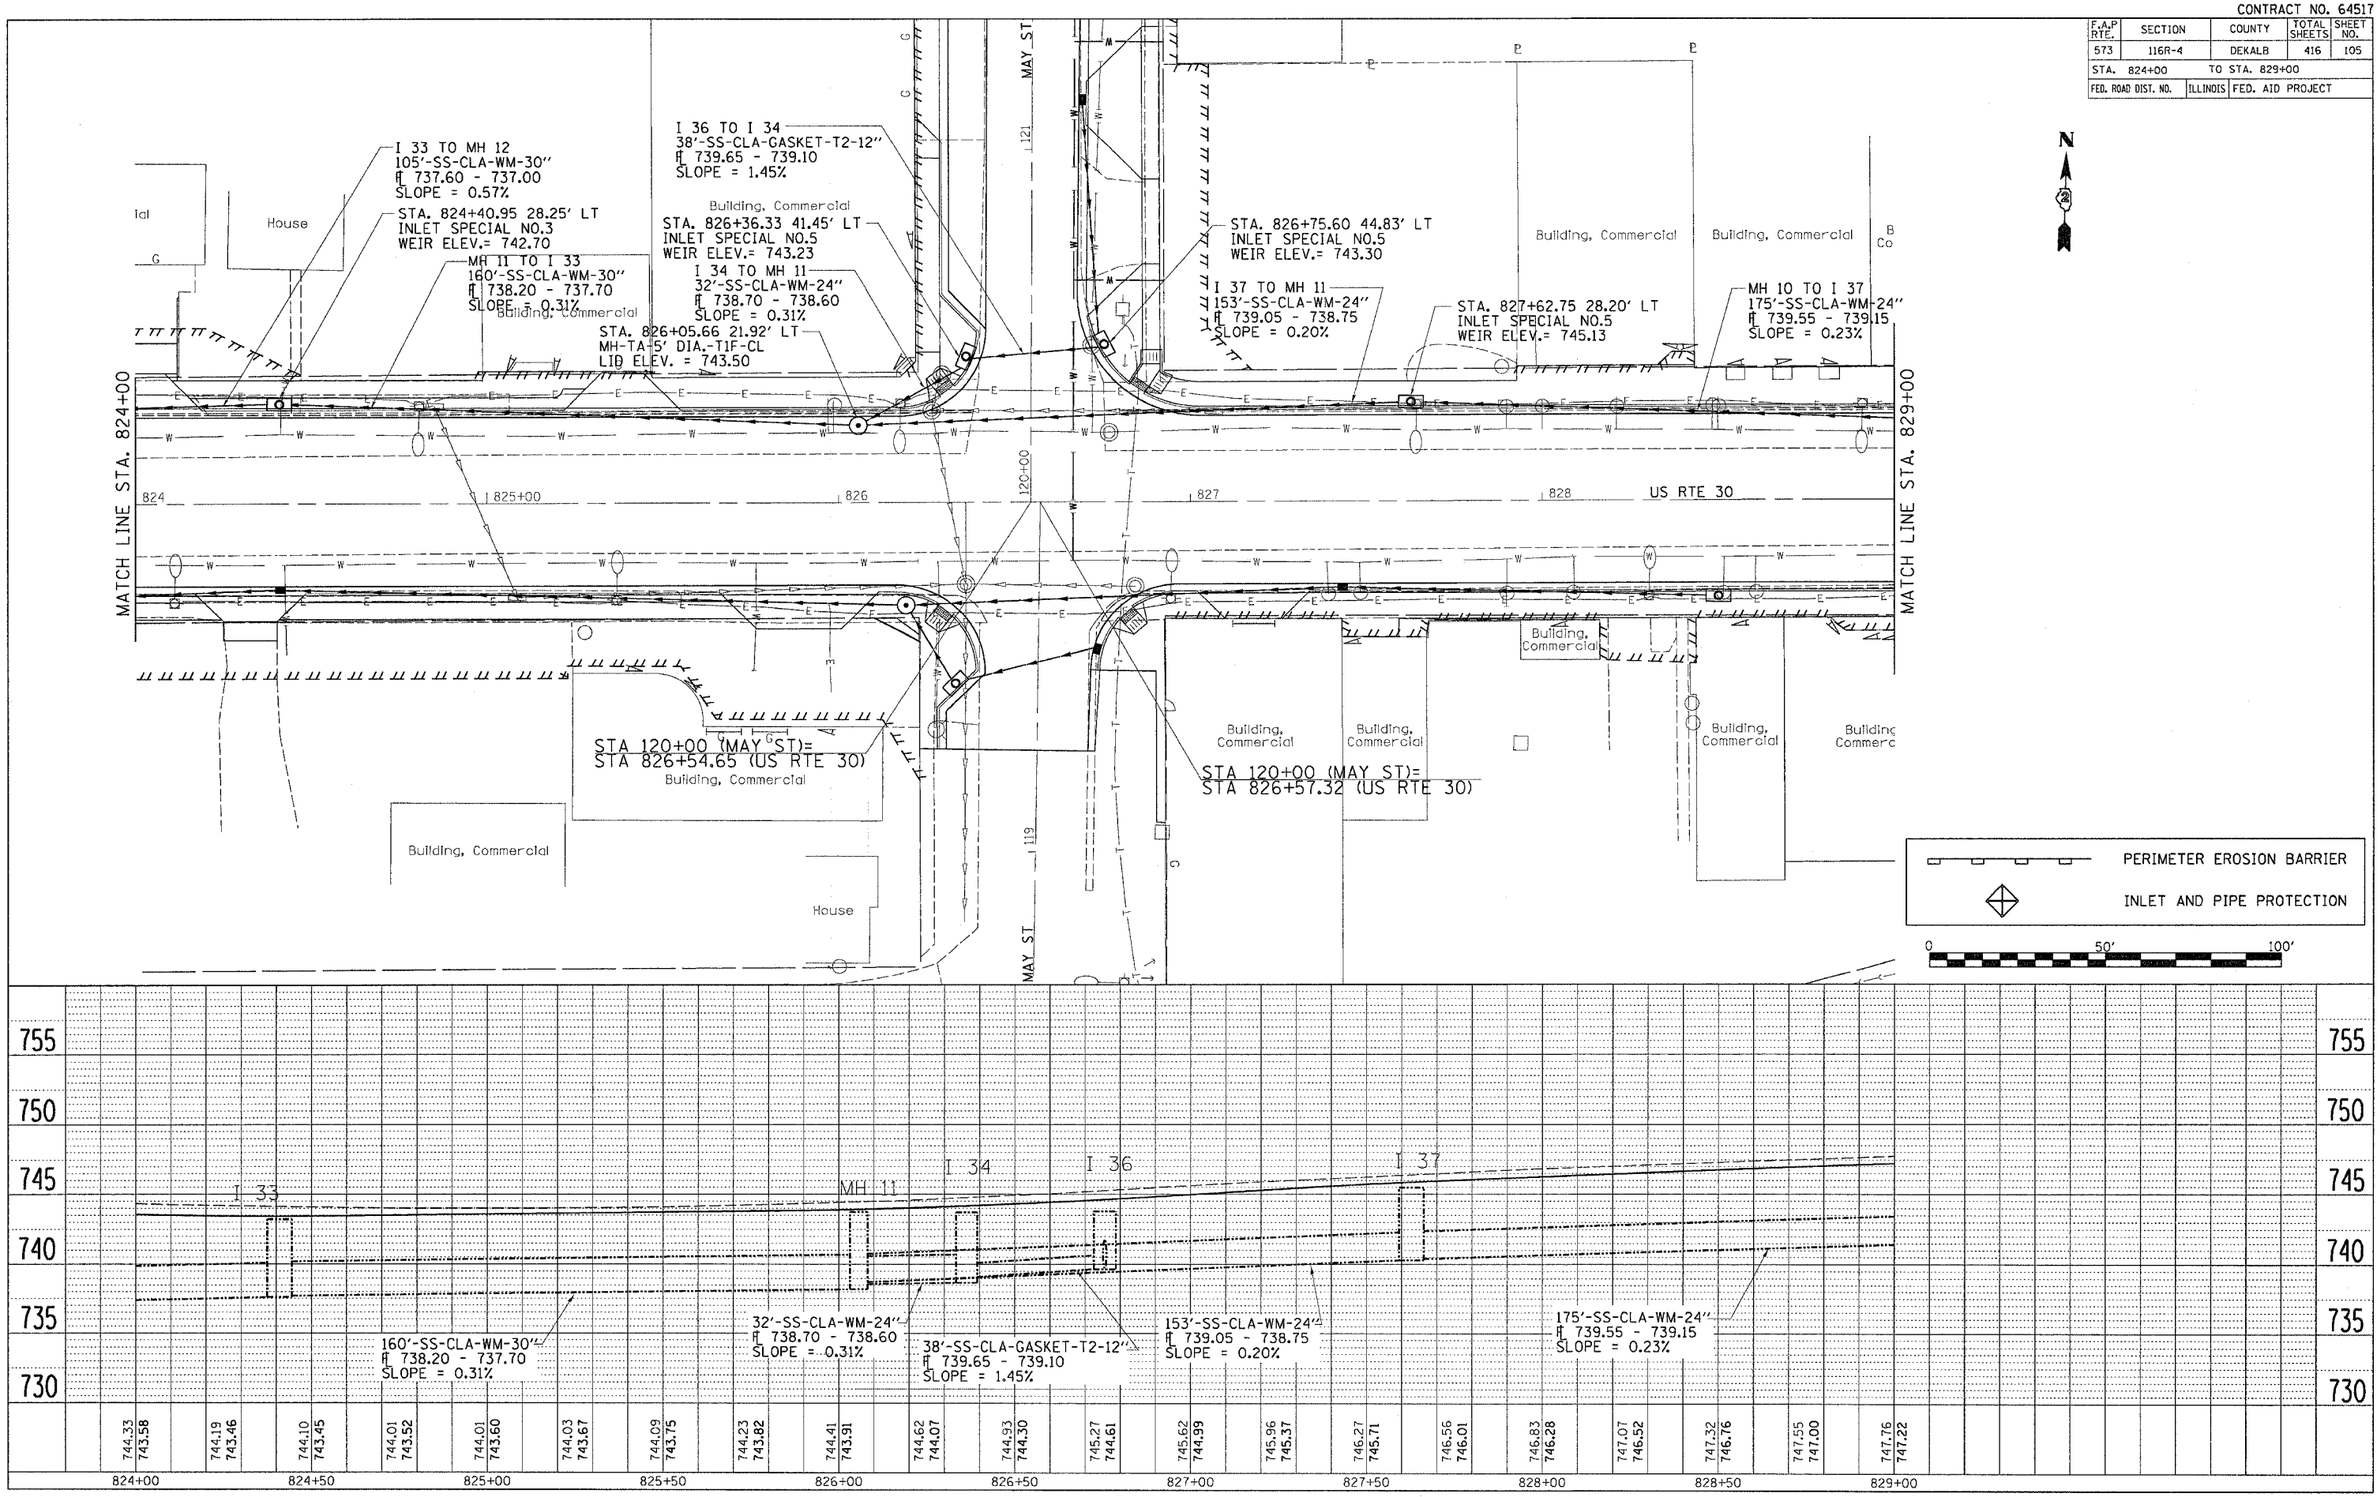

DRAINAGE DETAILS LEFT SIDE