CONTRACT NO. 64517

| F.A. RTE. | SECTION | COUNTY | TOTAL SHEETS | SHEET NO. |
|---|---|---|---|---|
| 573 | 116R-4 | DEKALB | 416 | 113 |
| STA. 785+00 | TO STA. 791+00 | | | |
| FED. ROAD DIST. NO. | ILLINOIS | FED. AID PROJECT | | |

PLAN
SURVEYED
PLOTTED
QUANTITIES CHECKED
R.P. OF W.AY CHECKED
NOTE BOOK
NO.
CADD FILE NAME
BY
DATE

PROFILE
SURVEYED
PLOTTED
QUANTITIES CHECKED
R.P. NOTED
STRUCTURE NOTATIONS CHKD
NOTE BOOK
NO.
BY
DATE

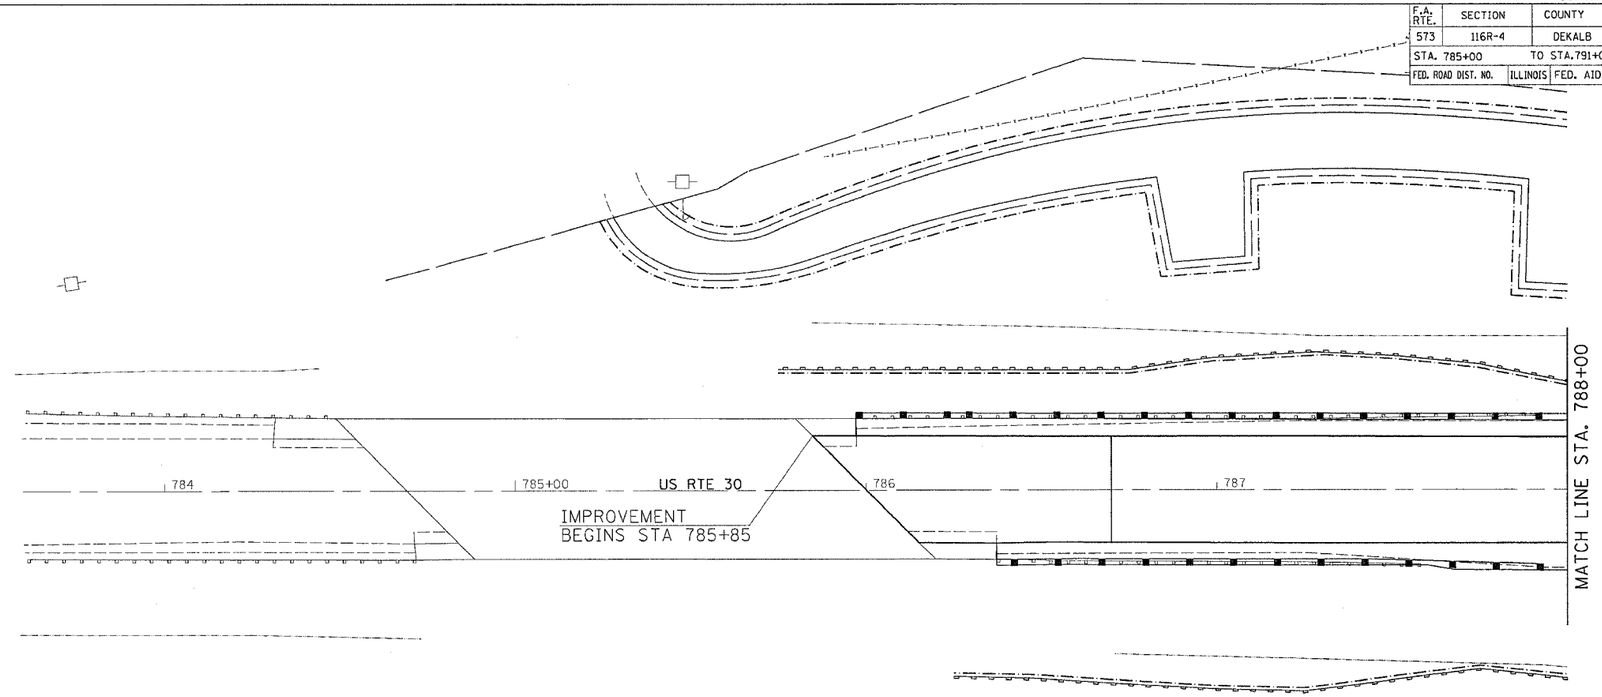


PERIMETER EROSION CONTROL BARRIER

INLET AND PIPE PROTECTION

0 50' 100'

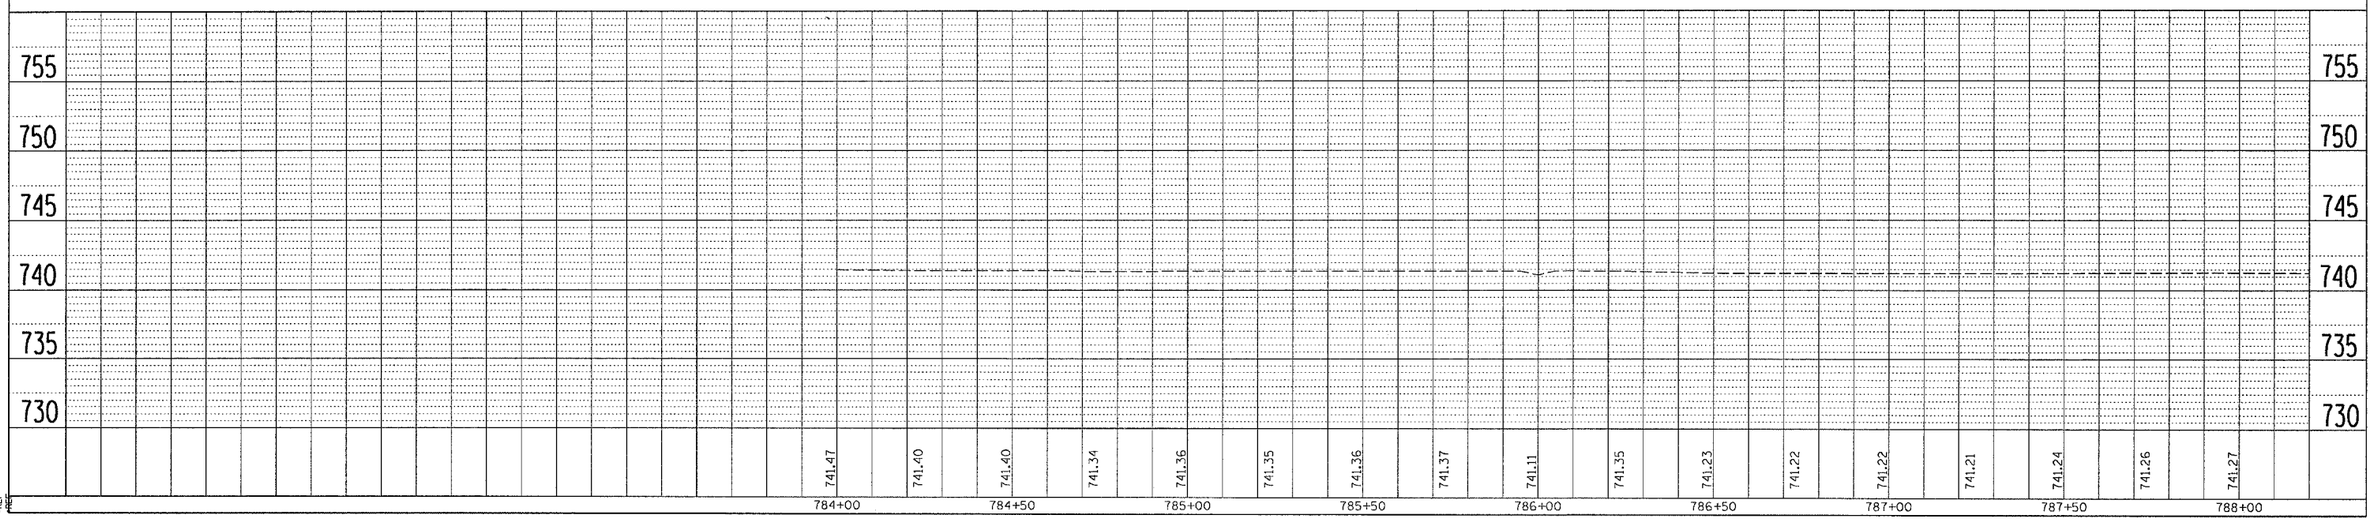


•DATE•TIME•
•USER SPEC•
•REF
•REF
•REF
•REF

## DRAINAGE DETAILS RIGHT SIDE