CONTRACT NO. 64517

F.A.P RTE.	SECTION	COUNTY	TOTAL SHEETS	SHEET NO.
573	116R-4	DEKALB	416	123
STA. 841+00		TO STA. 847+00		
FED. ROAD DIST. NO.	ILLINOIS	FED. AID PROJECT		

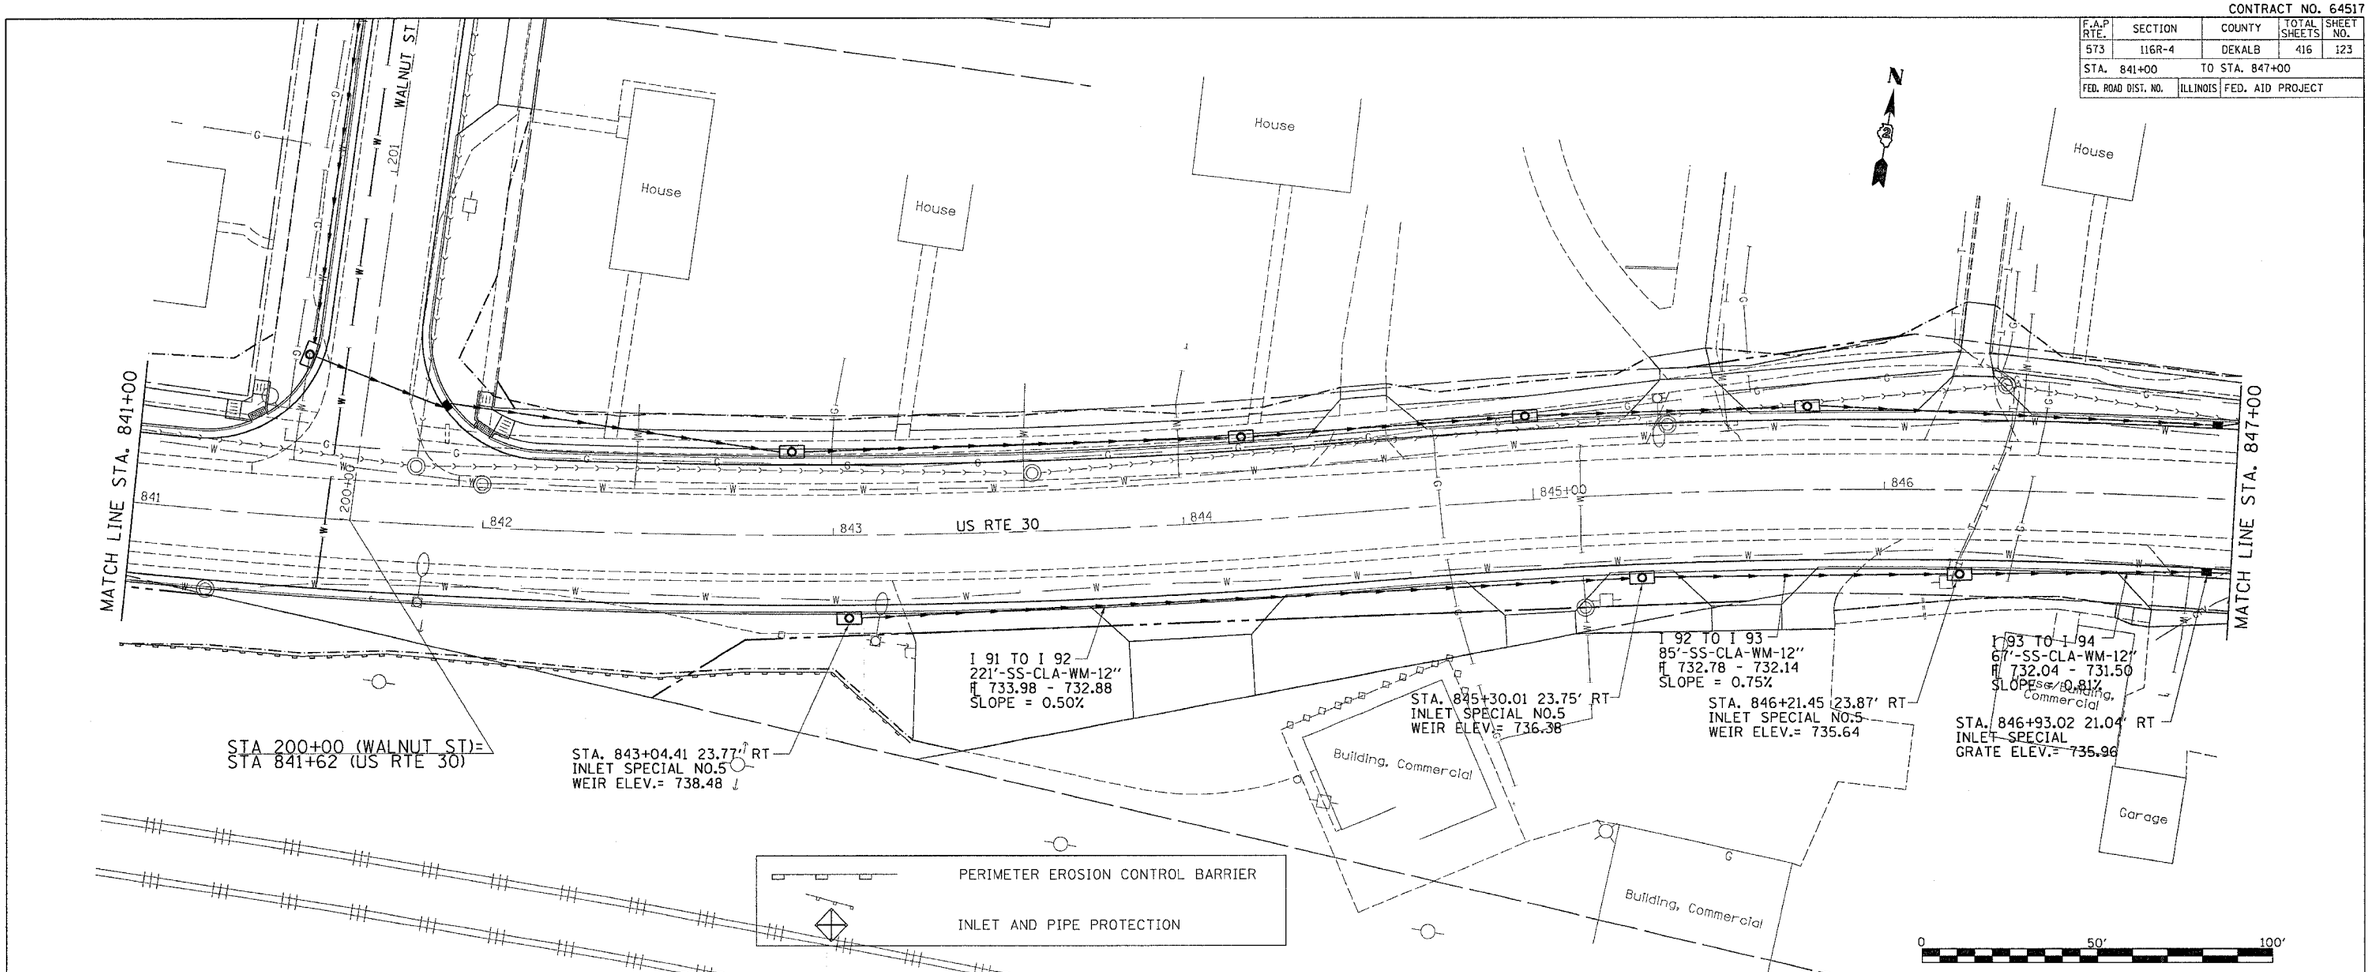

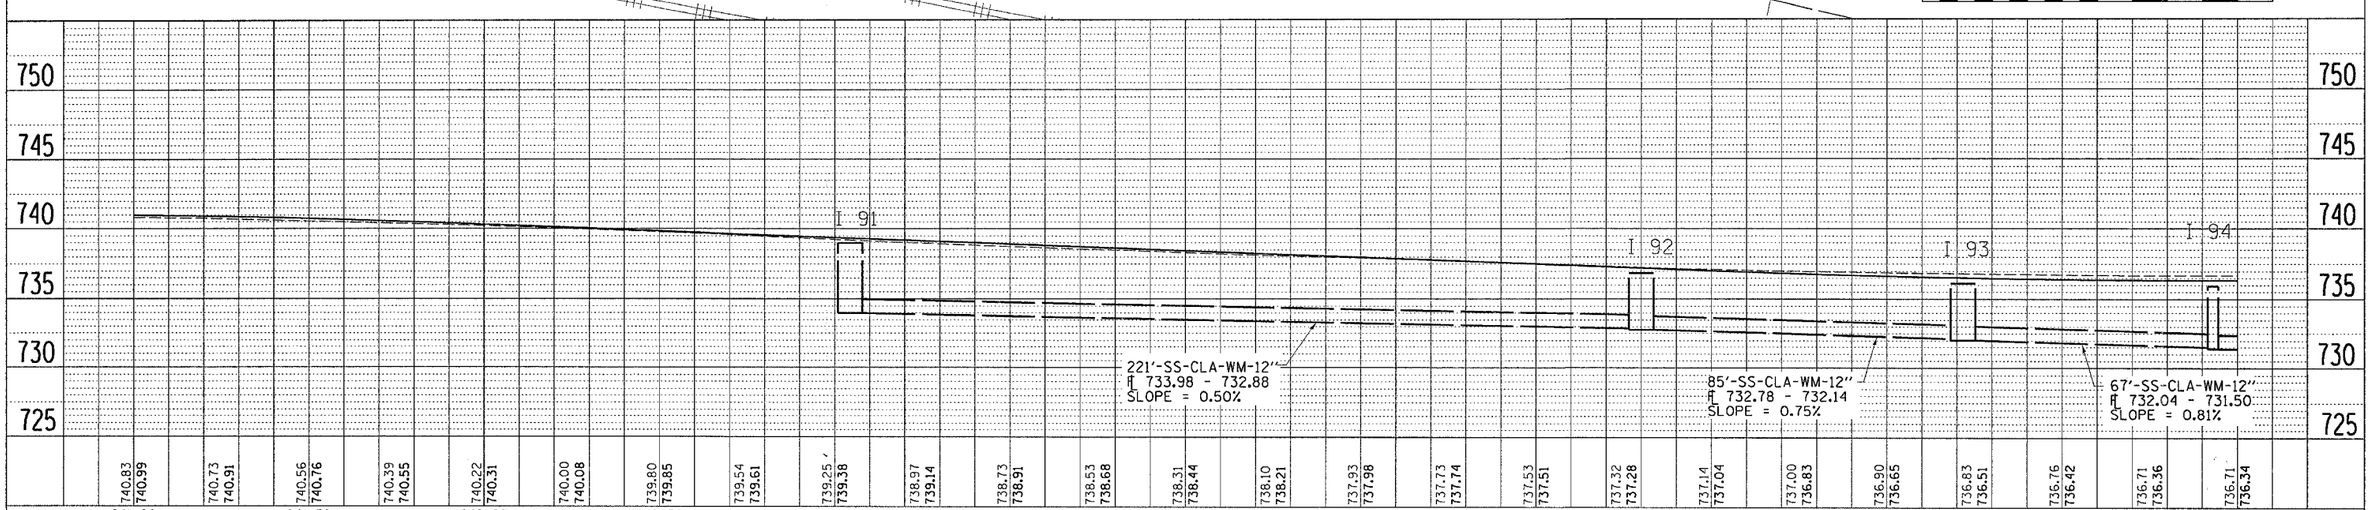

DRAINAGE DETAILS RIGHT SIDE

PLAN — NOTE BOOK NO. — SURVEYED / PLOTTED / ALIGNMENT CHECKED / RT. OF WAY CHECKED / CADD FILE NAME — BY — DATE

PROFILE — NOTE BOOK NO. — SURVEYED / PLOTTED / GRADES CHECKED / B.M. NOTED / STRUCTURE NOTATNS CHKD — BY — DATE

•DATE-TIME• •DGN-SPEC• •REF08 •REF20