CONTRACT NO. 64517

F.A.P RTE.	SECTION	COUNTY	TOTAL SHEETS	SHEET NO.
573	116R-4	DEKALB	416	127
STA. 865+00		TO STA. 871+00		
FED. ROAD DIST. NO.	ILLINOIS	FED. AID PROJECT		

PLAN
SURVEYED BY
PLOTTED BY
ALIGNMENT CHECKED
RT. OF WAY CHECKED
NOTE BOOK
NO.
ADD'L FILE NAME
DATE

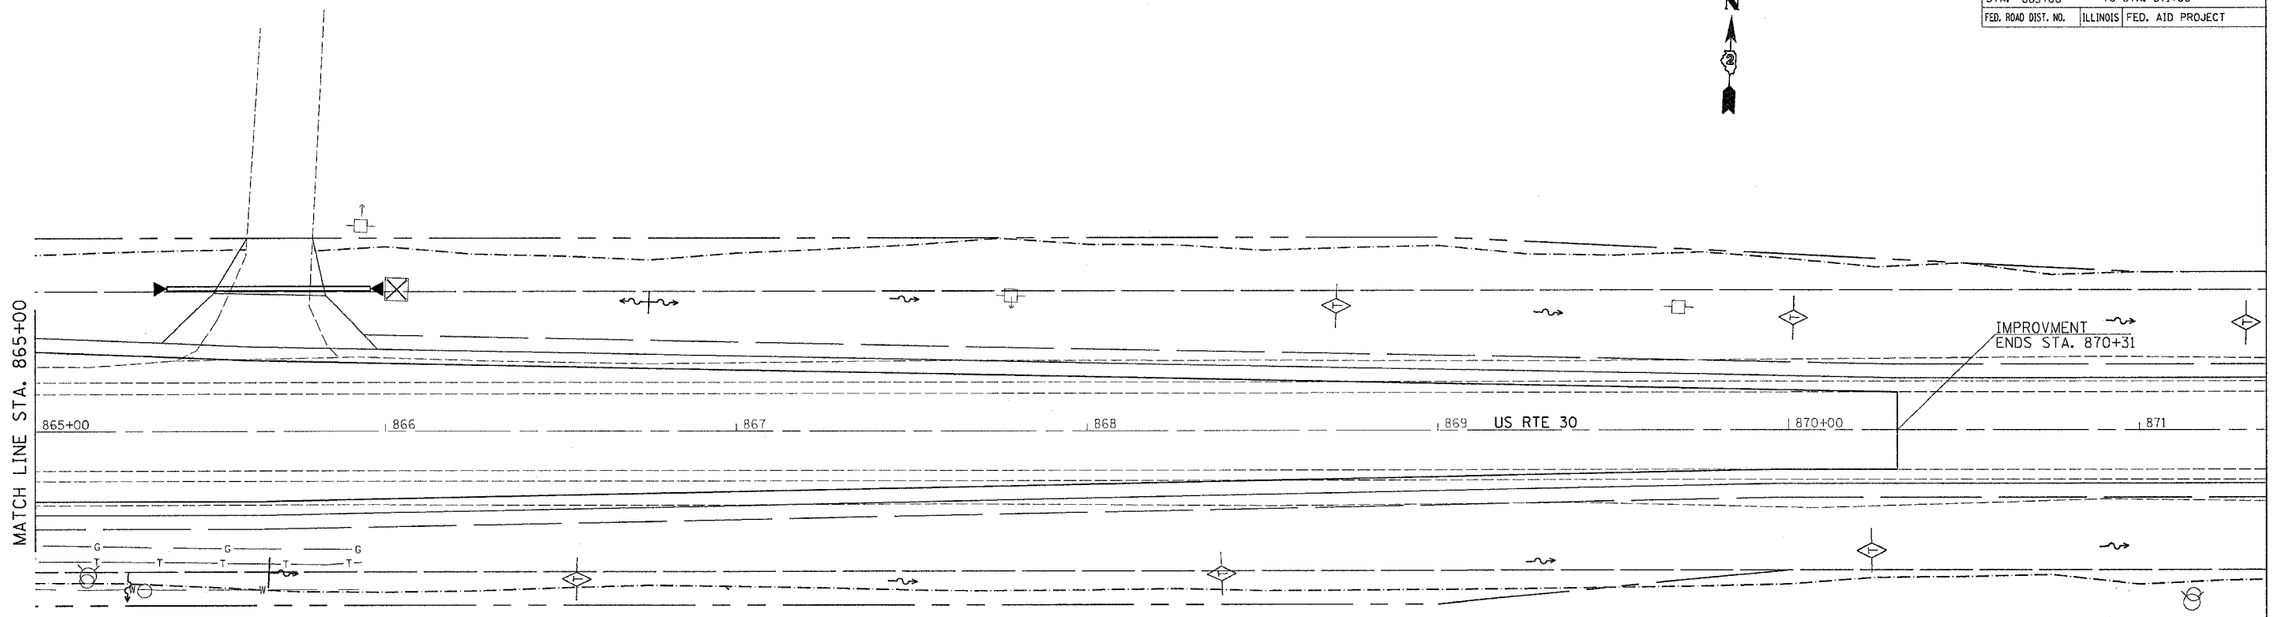

PERIMETER EROSION CONTROL BARRIER

INLET AND PIPE PROTECTION

0 50' 100'

PROFILE
SURVEYED BY
PLOTTED BY
ALIGNMENT CHECKED
R.R.R. NOTED
STRUCTURE NOTATIONS CHKD
NOTE BOOK
NO.
DATE

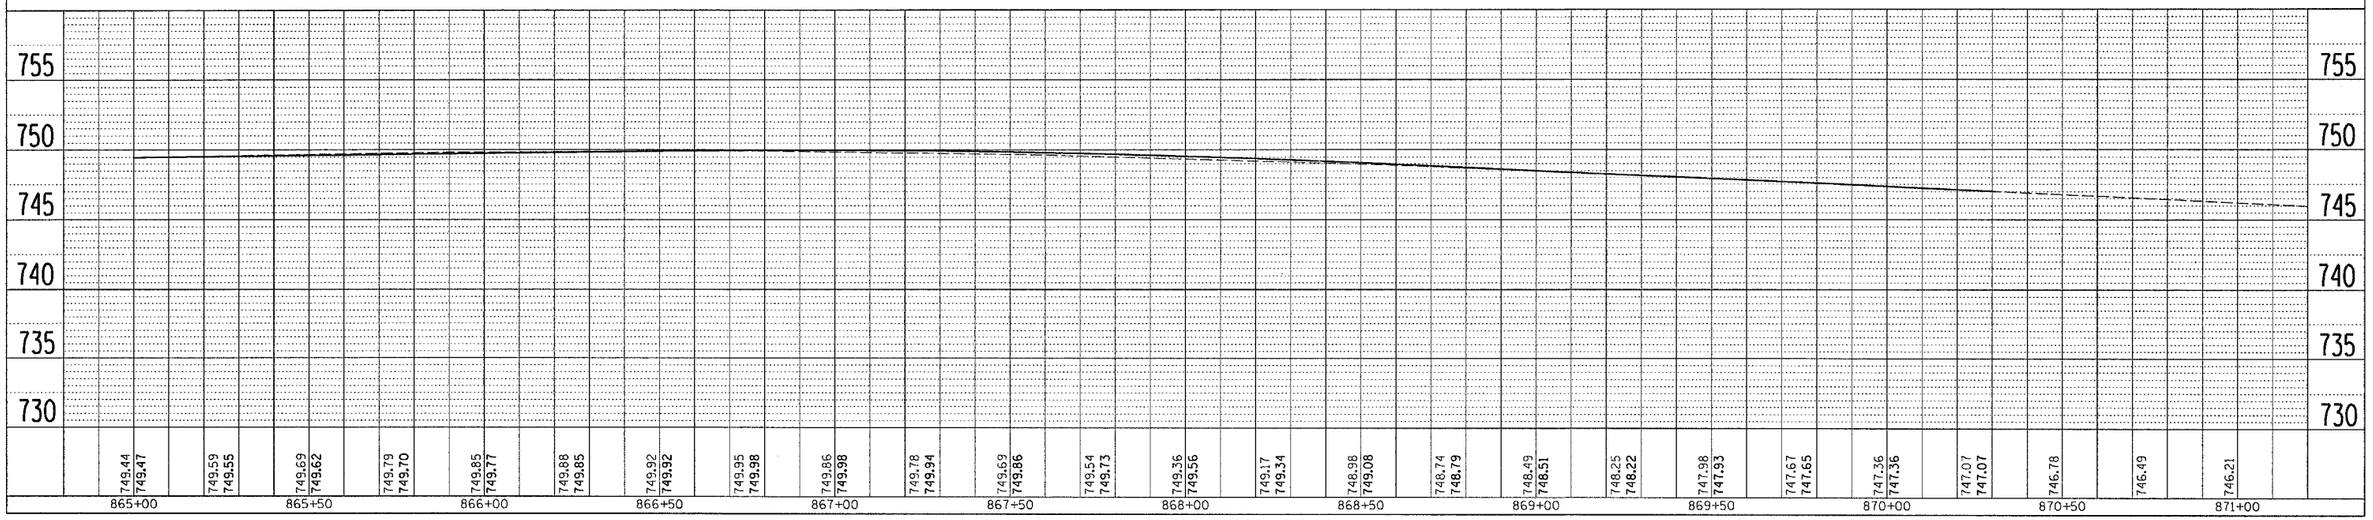

•DATE-TIME•
•DGN-SPEC•
•REF12
•REF24

DRAINAGE DETAILS RIGHT SIDE