CONTRACT NO. 64517

F.A.P RTE.	SECTION	COUNTY	TOTAL SHEETS	SHEET NO.
573	116R-4	DEKALB	416	415
STA. 5+50.00		TO STA. 6+50.00		
FED. ROAD DIST. NO.	ILLINOIS	FED. AID PROJECT		

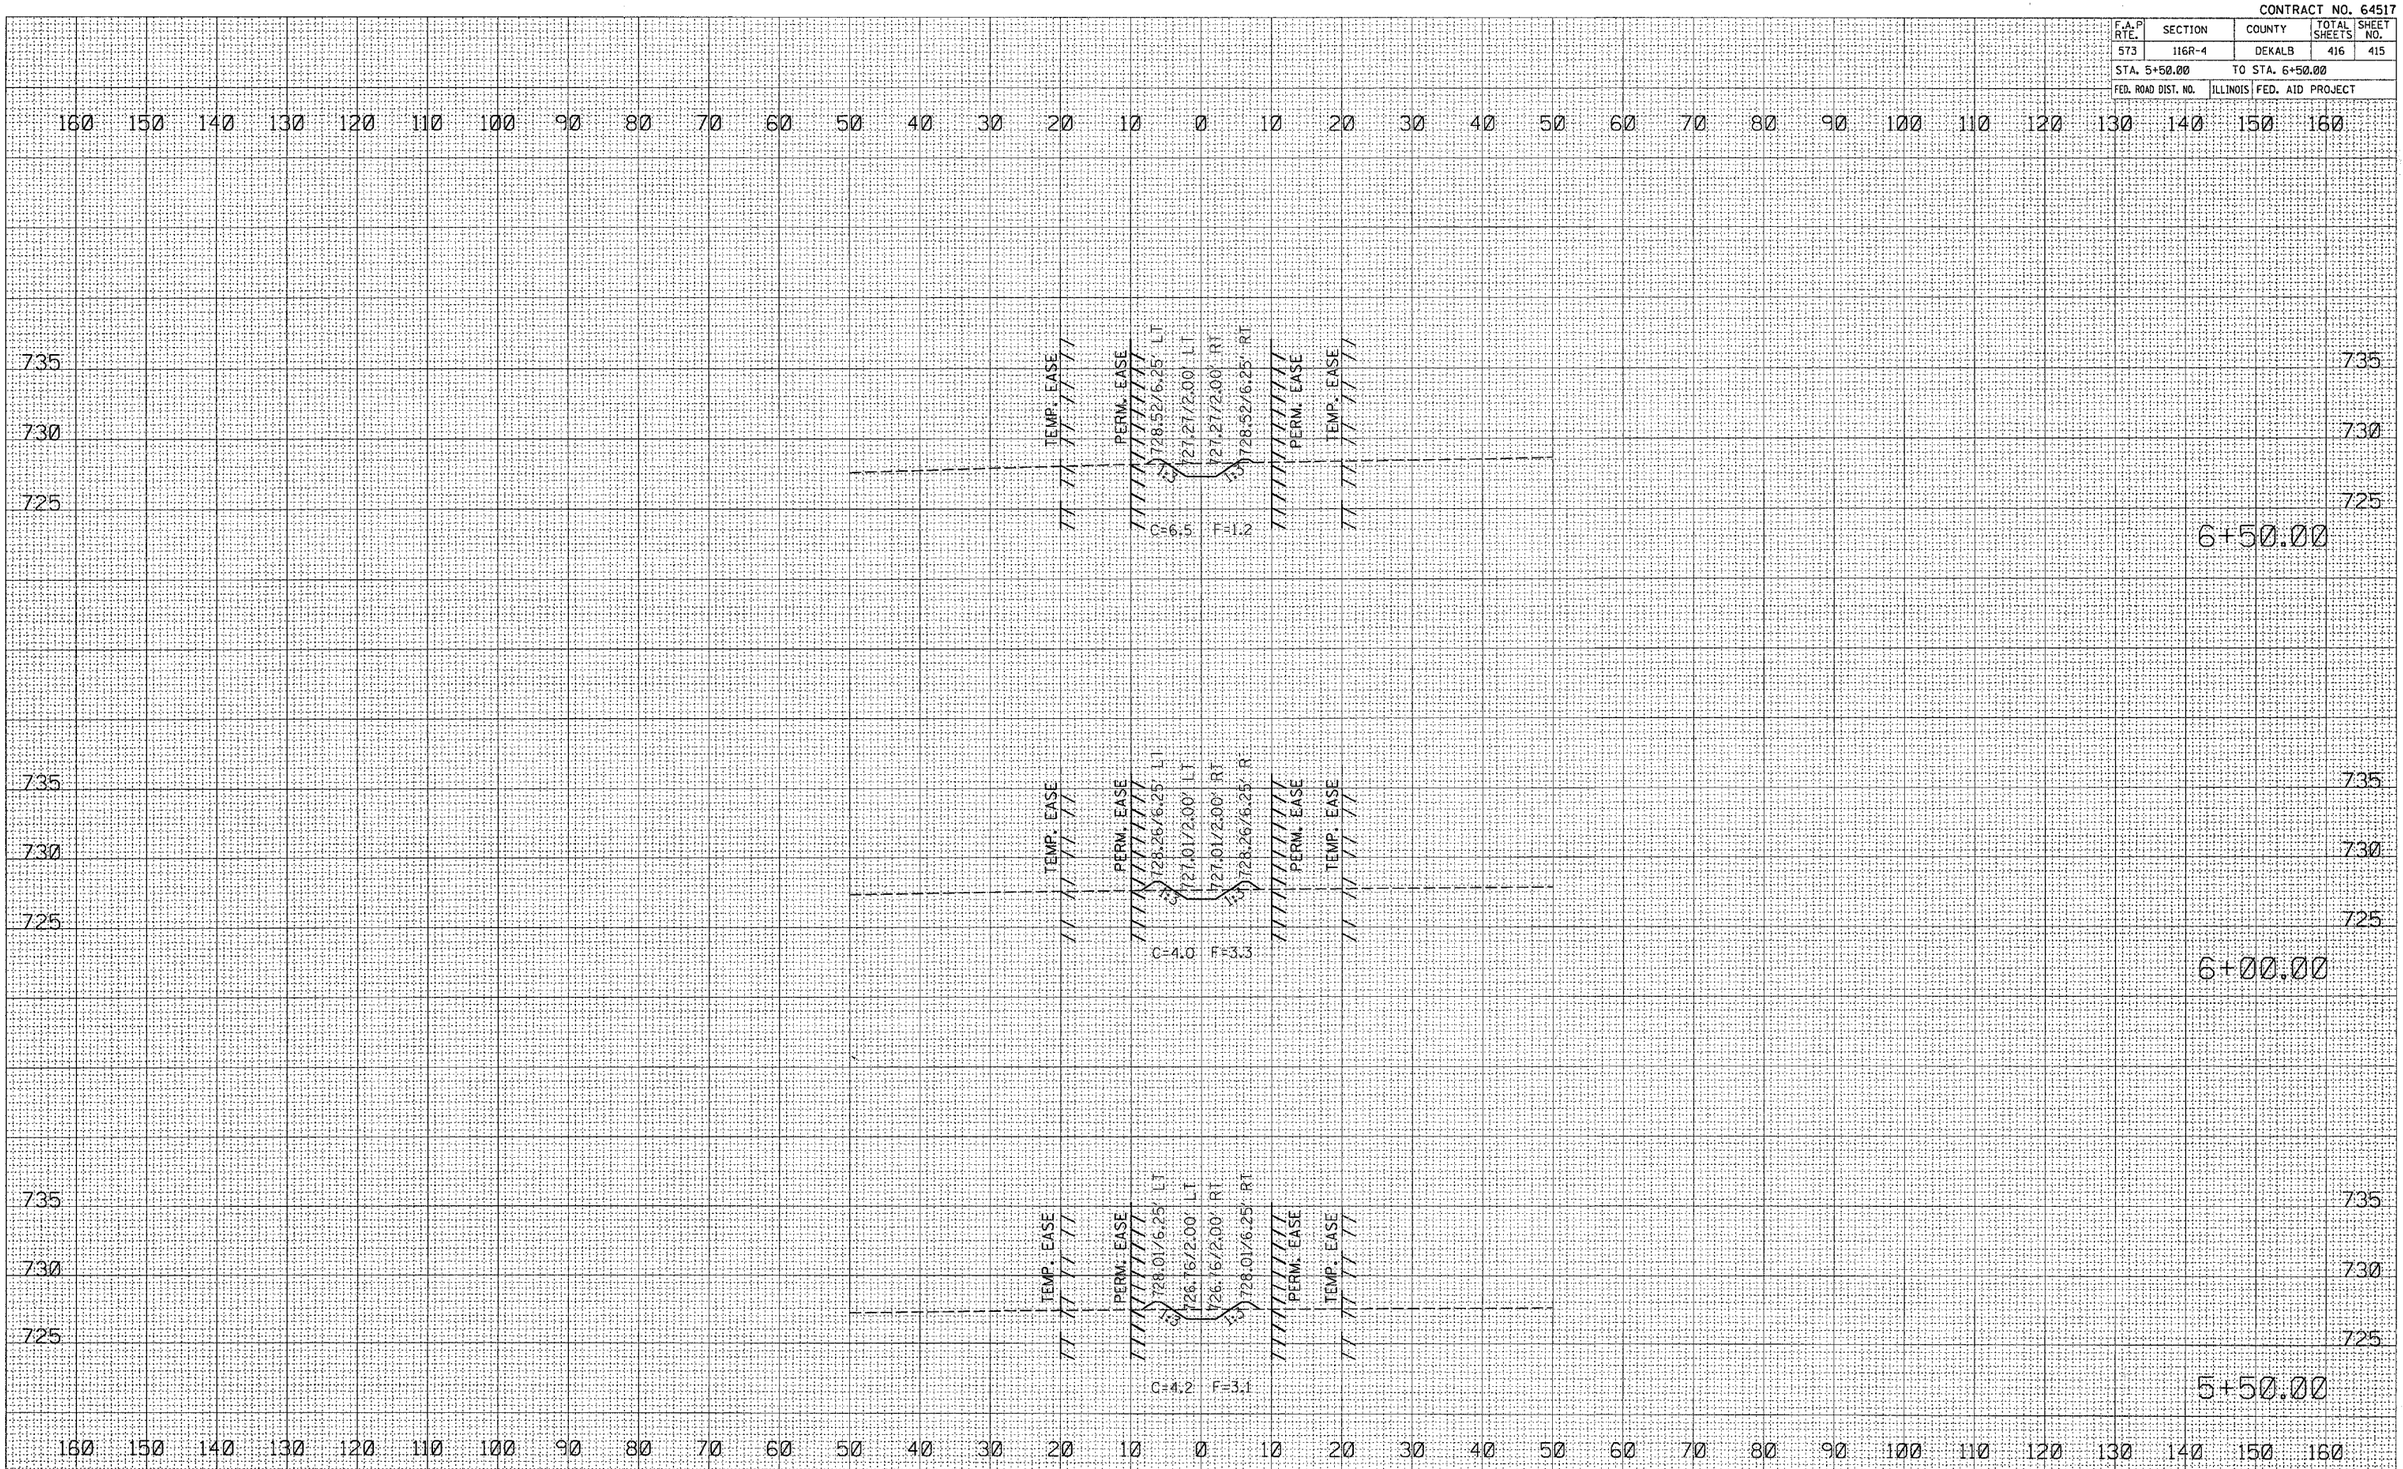

FINAL SURVEY | NOTE BOOK NO. | SURVEYED | PLOTTED | TEMPLATE | AREAS | AREAS CHECKED | BY | DATE

ORIGINAL SURVEY | NOTE BOOK NO. | SURVEYED | PLOTTED | TEMPLATE | AREAS | AREAS CHECKED | BY | DATE

PLOT DATE = Fri Sep 02 08:10:00 2005
FILE NAME = c:\projects\p201700\d01700mstorm\mstorm1.dgn
PLOT SCALE = 10.0000 ' / IN.
USER NAME = jordanhd

STORM SEWER DONALD RUN