F.A.P RTE.	SECTION	COUNTY	TOTAL SHEETS	SHEET NO.
599	42MFT-T	ROCK ISLAND	90	89
STA. 50+30.00		TO STA.50+70.16		
FED. ROAD DIST. NO.	ILLINOIS	FED. AID PROJECT		

CONTRACT 64641

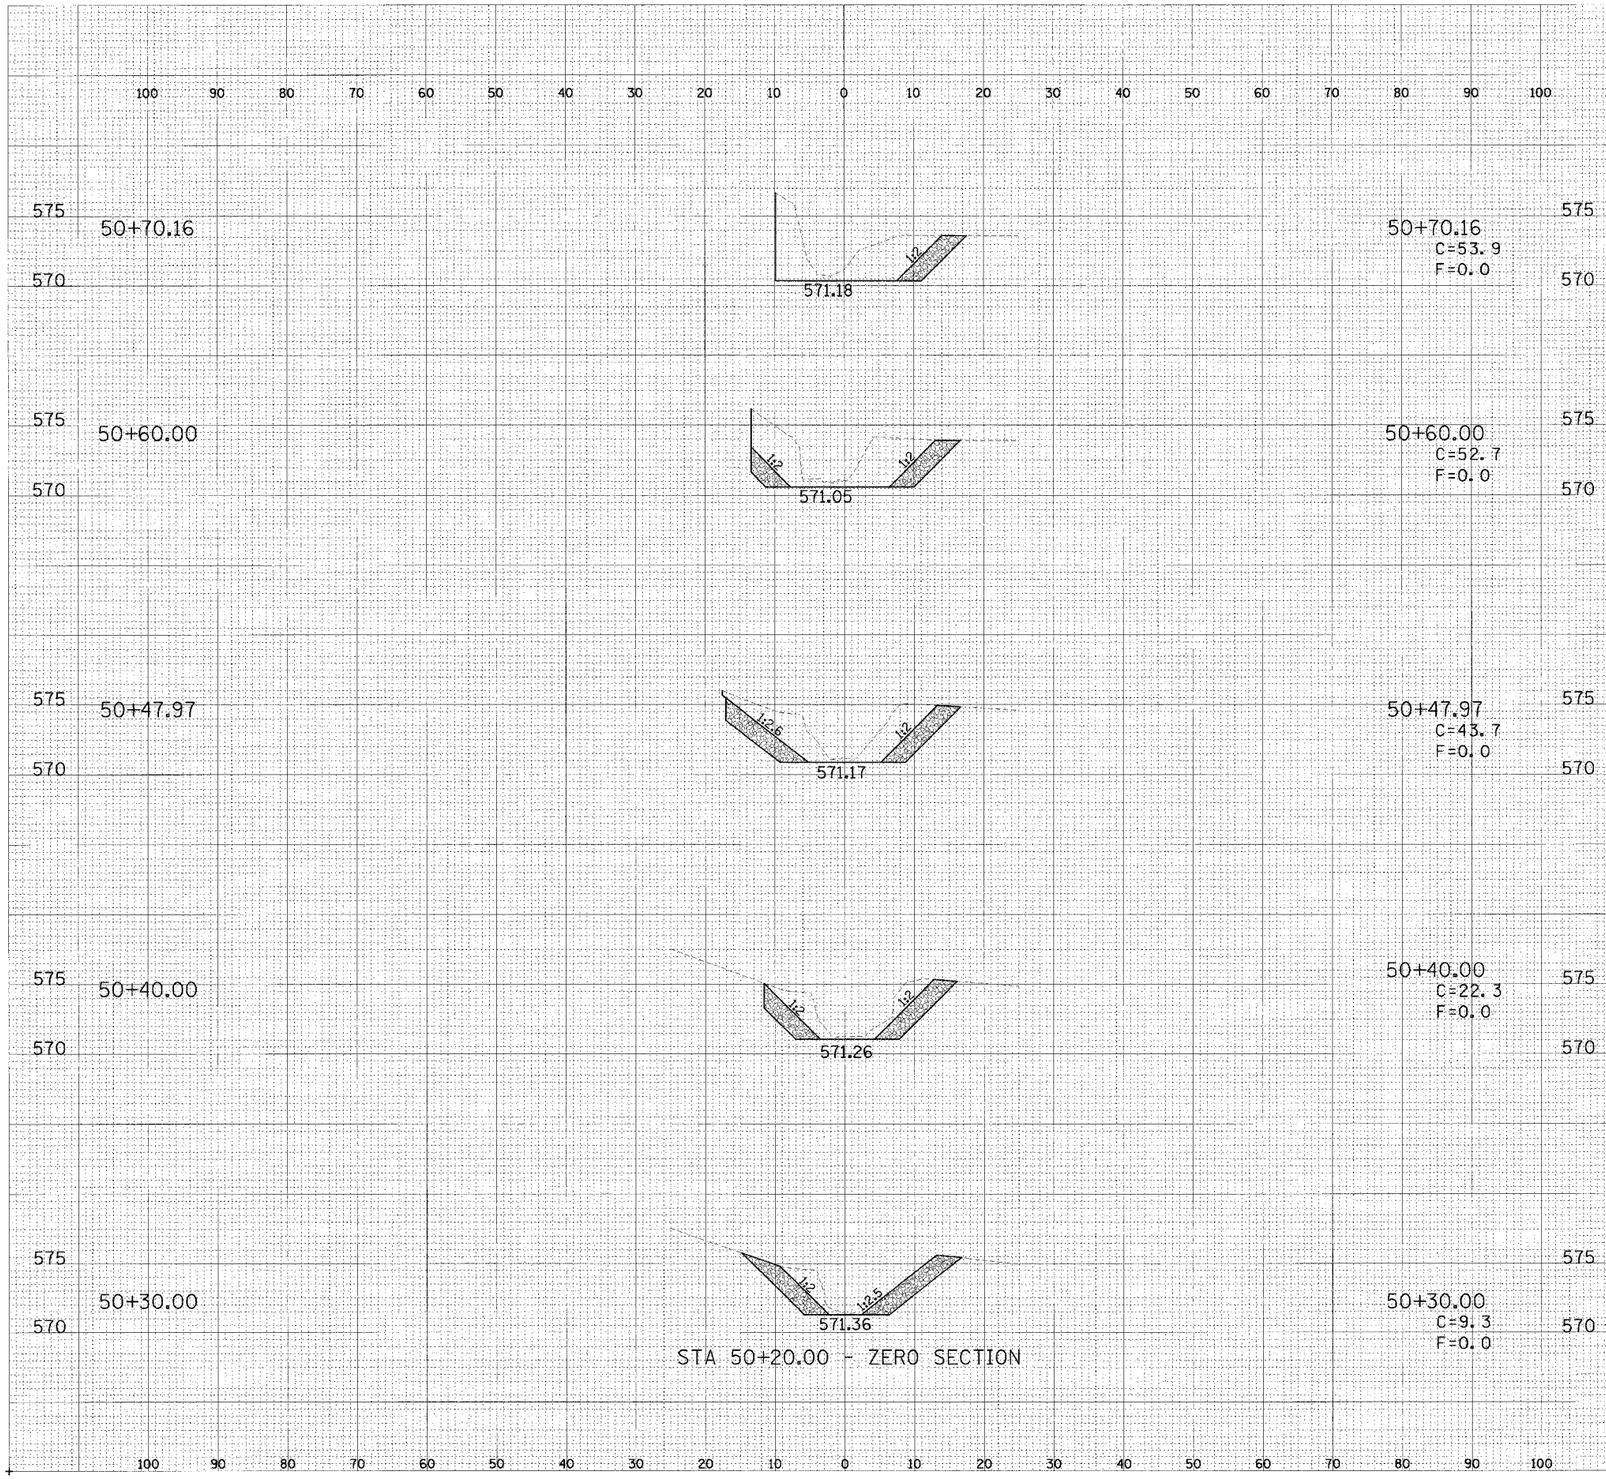

STA 50+20.00 - ZERO SECTION

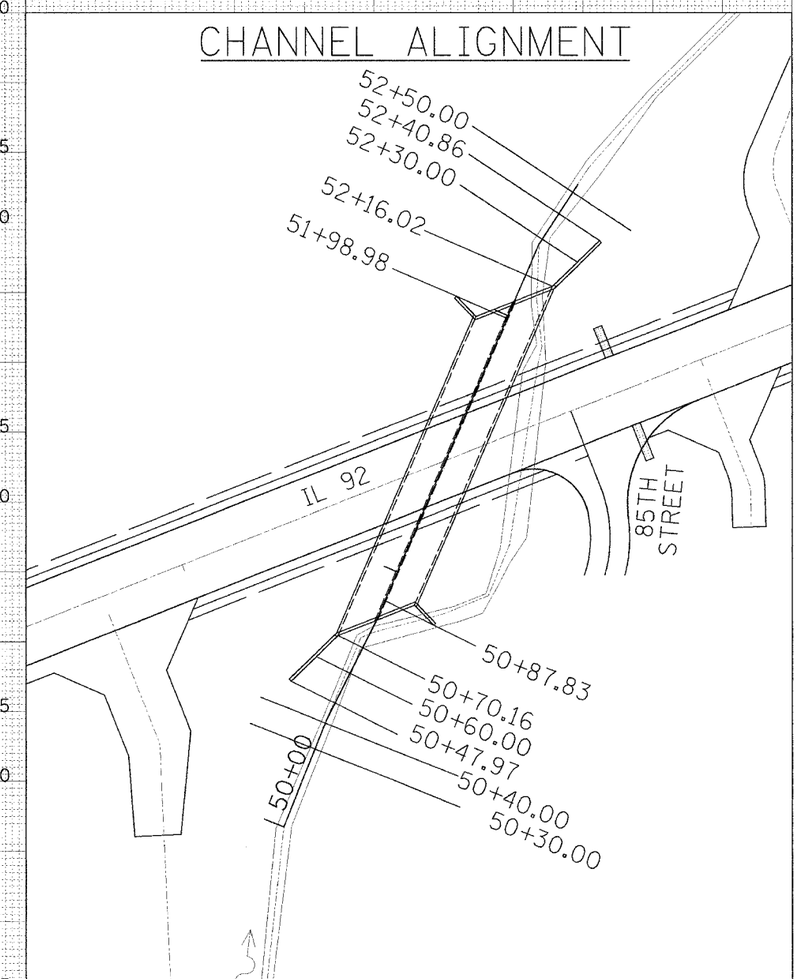

PROPOSED STONE RIPRAP CLASS A5

NOTE: CUT QUANTITIES SHOWN ARE FOR CHANNEL EXCAVATION ONLY. ADDITIONAL EXCAVATION FOR RIPRAP IS INCLUDED IN CONTRACT UNIT PRICE FOR RIPRAP PER ARTICLE 281.07.

PLOT DATE: 8/31/2005 2:25:27 PM d16900bchanxml.dgn

CHANNEL EXCAVATION STA 50+30.00 TO STA 50+70.16