PLOT DATE = Fri Sep 02 11:47:29 2005
FILE NAME = c:\projects\p208901\d0898lxmldot
PLOT SCALE = 10.0000 ' / IN.
USER NAME = reynol

| ORIGINAL SURVEY NOTE BOOK NO. | | BY | DATE |
|---|---|---|---|
| | SURVEYED | | |
| | PLOTTED | | |
| | TEMPLATE | | |
| | AREAS | | |
| | AREAS CHECKED | | |

| FINAL SURVEY NOTE BOOK NO. | | BY | DATE |
|---|---|---|---|
| | SURVEYED | | |
| | PLOTTED | | |
| | TEMPLATE | | |
| | AREAS | | |
| | AREAS CHECKED | | |

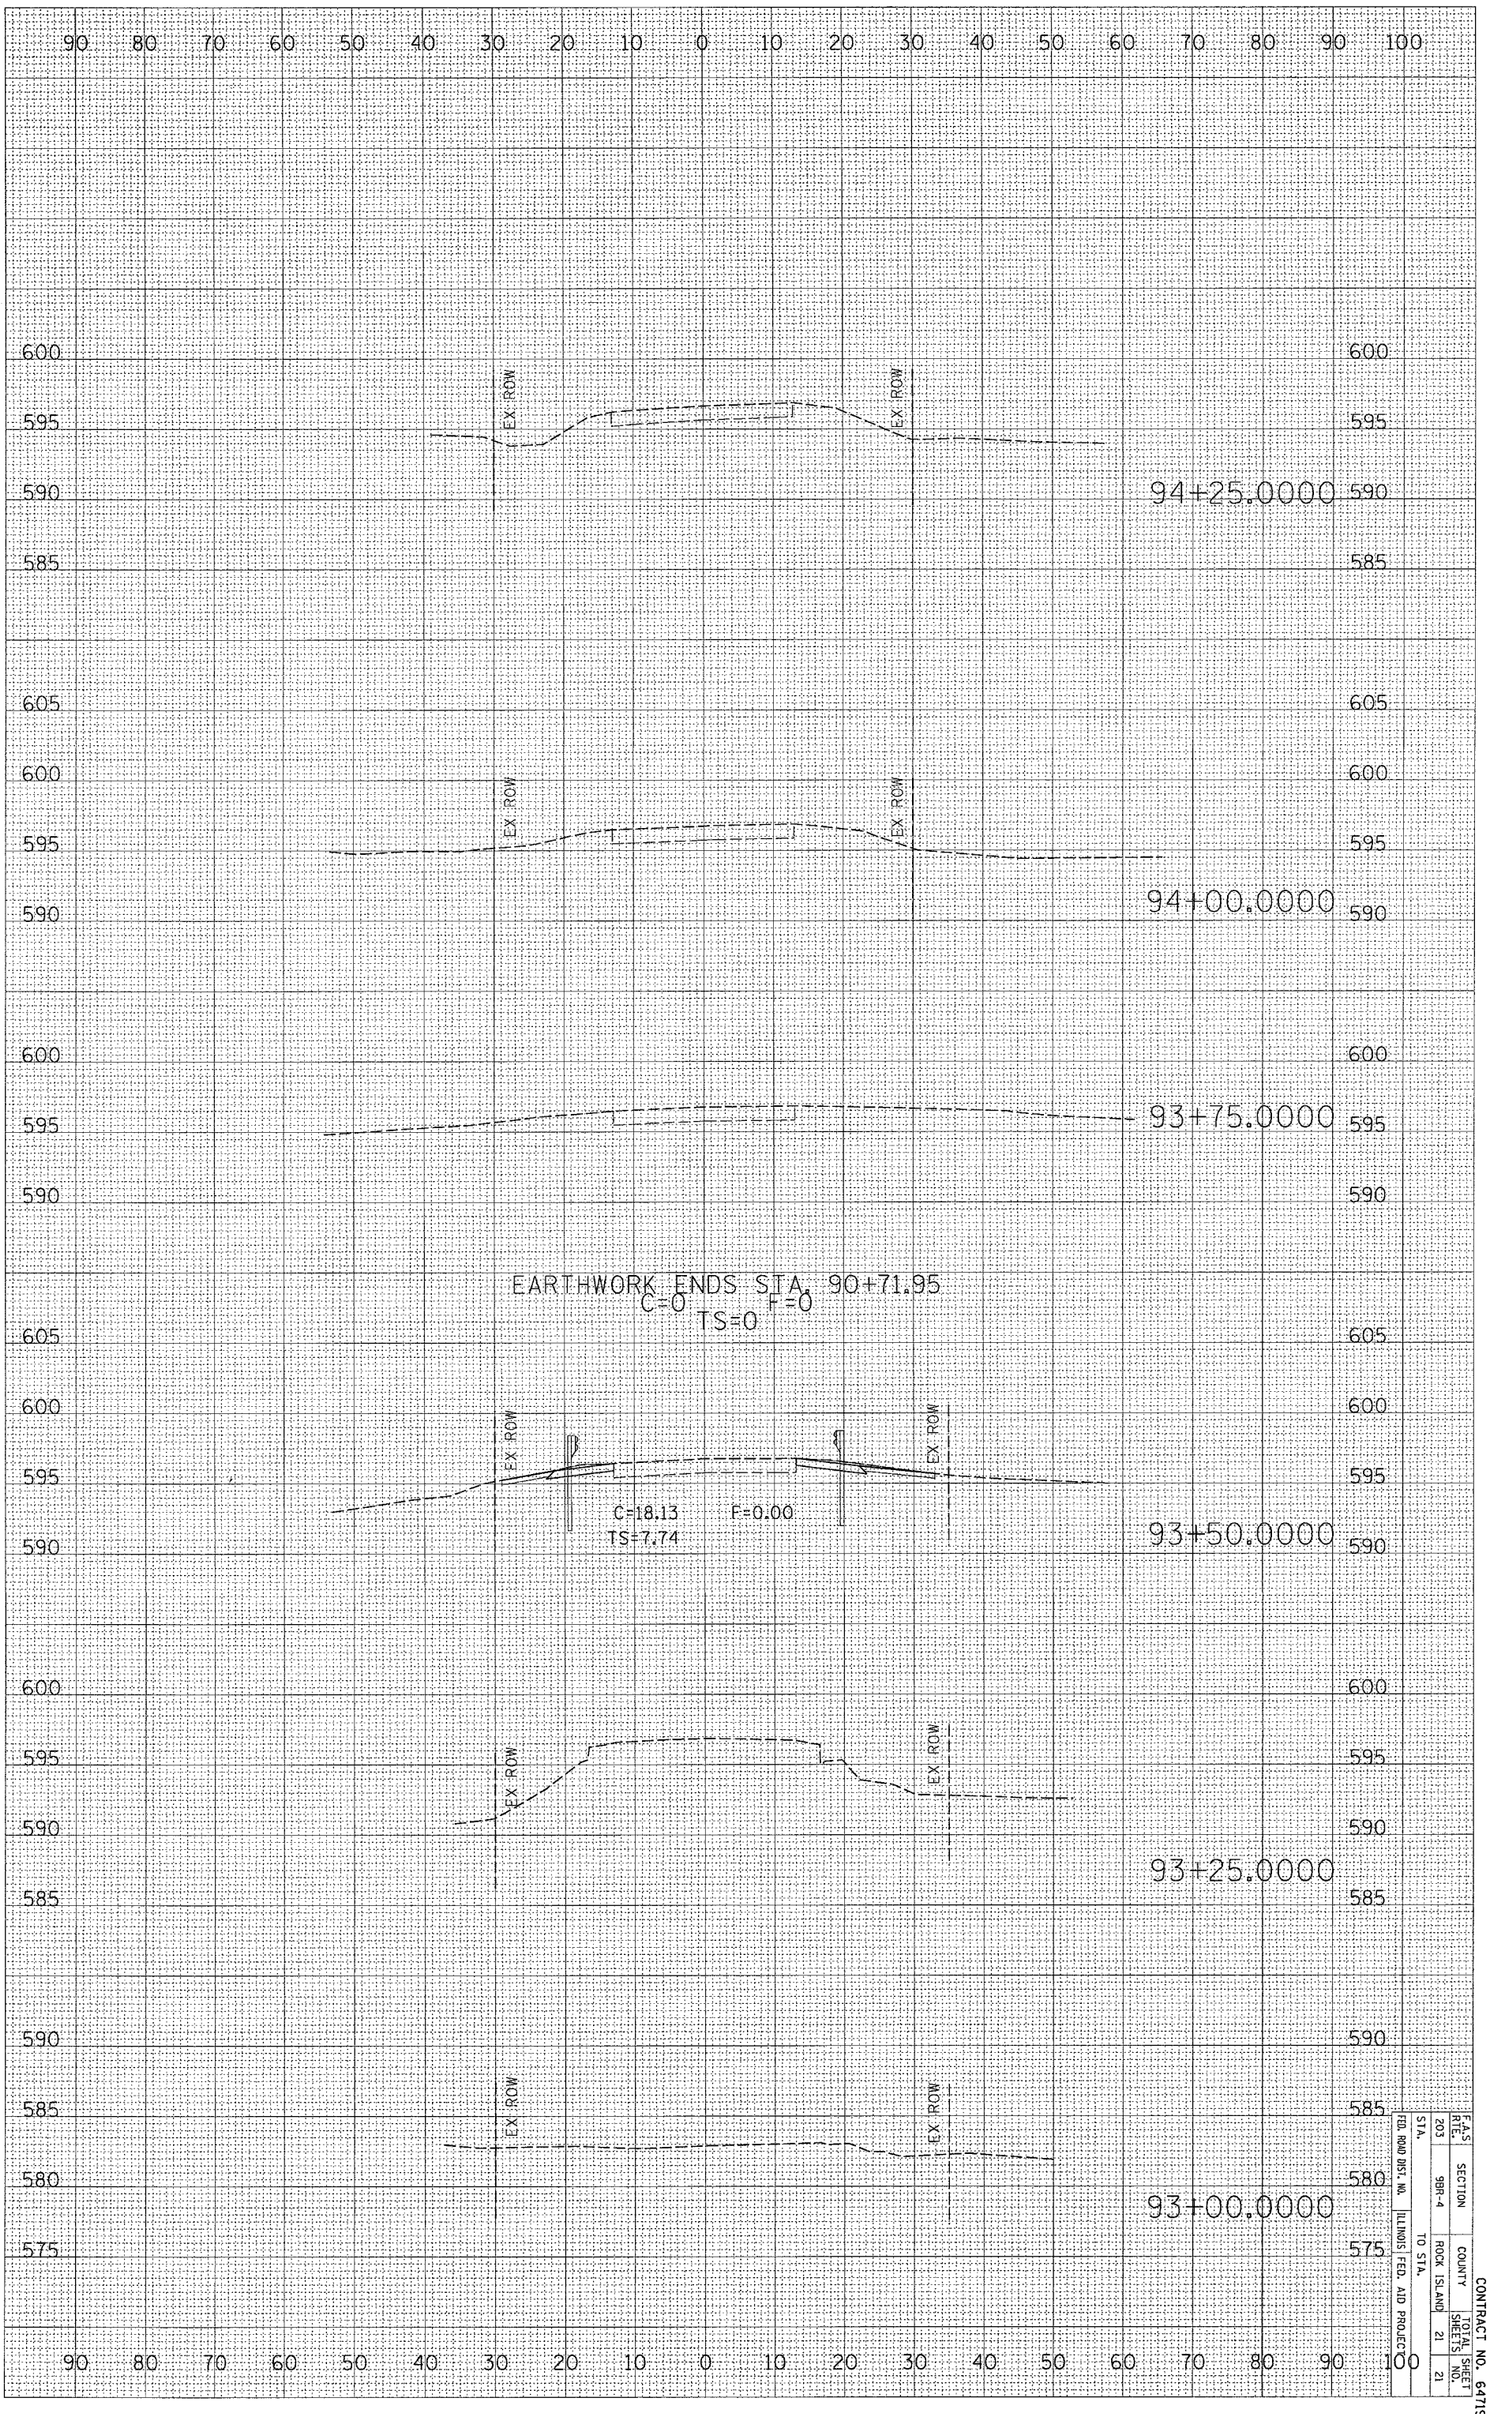


| F.A.S. RTE. | SECTION | COUNTY | TOTAL SHEETS | SHEET NO. |
|---|---|---|---|---|
| 203 | 98R-4 | ROCK ISLAND | 21 | 21 |
| STA. | | TO STA. | | |
| FED. ROAD INFO. NO. | | ILLINOIS FED. AID PROJECT | | |

CONTRACT NO. 64719