CONTRACT NO. 68382

F.A.P. RTE.	SECTION	COUNTY	TOTAL SHEETS	SHEET NO.
687	*	McDonough / Fulton	58	26
STA. 160+35.00		TO STA. 160+50.00		
FED. ROAD DIST. NO.	ILLINOIS	FED. AID PROJECT		

*D4 CULV EXT/REPAIR 2006

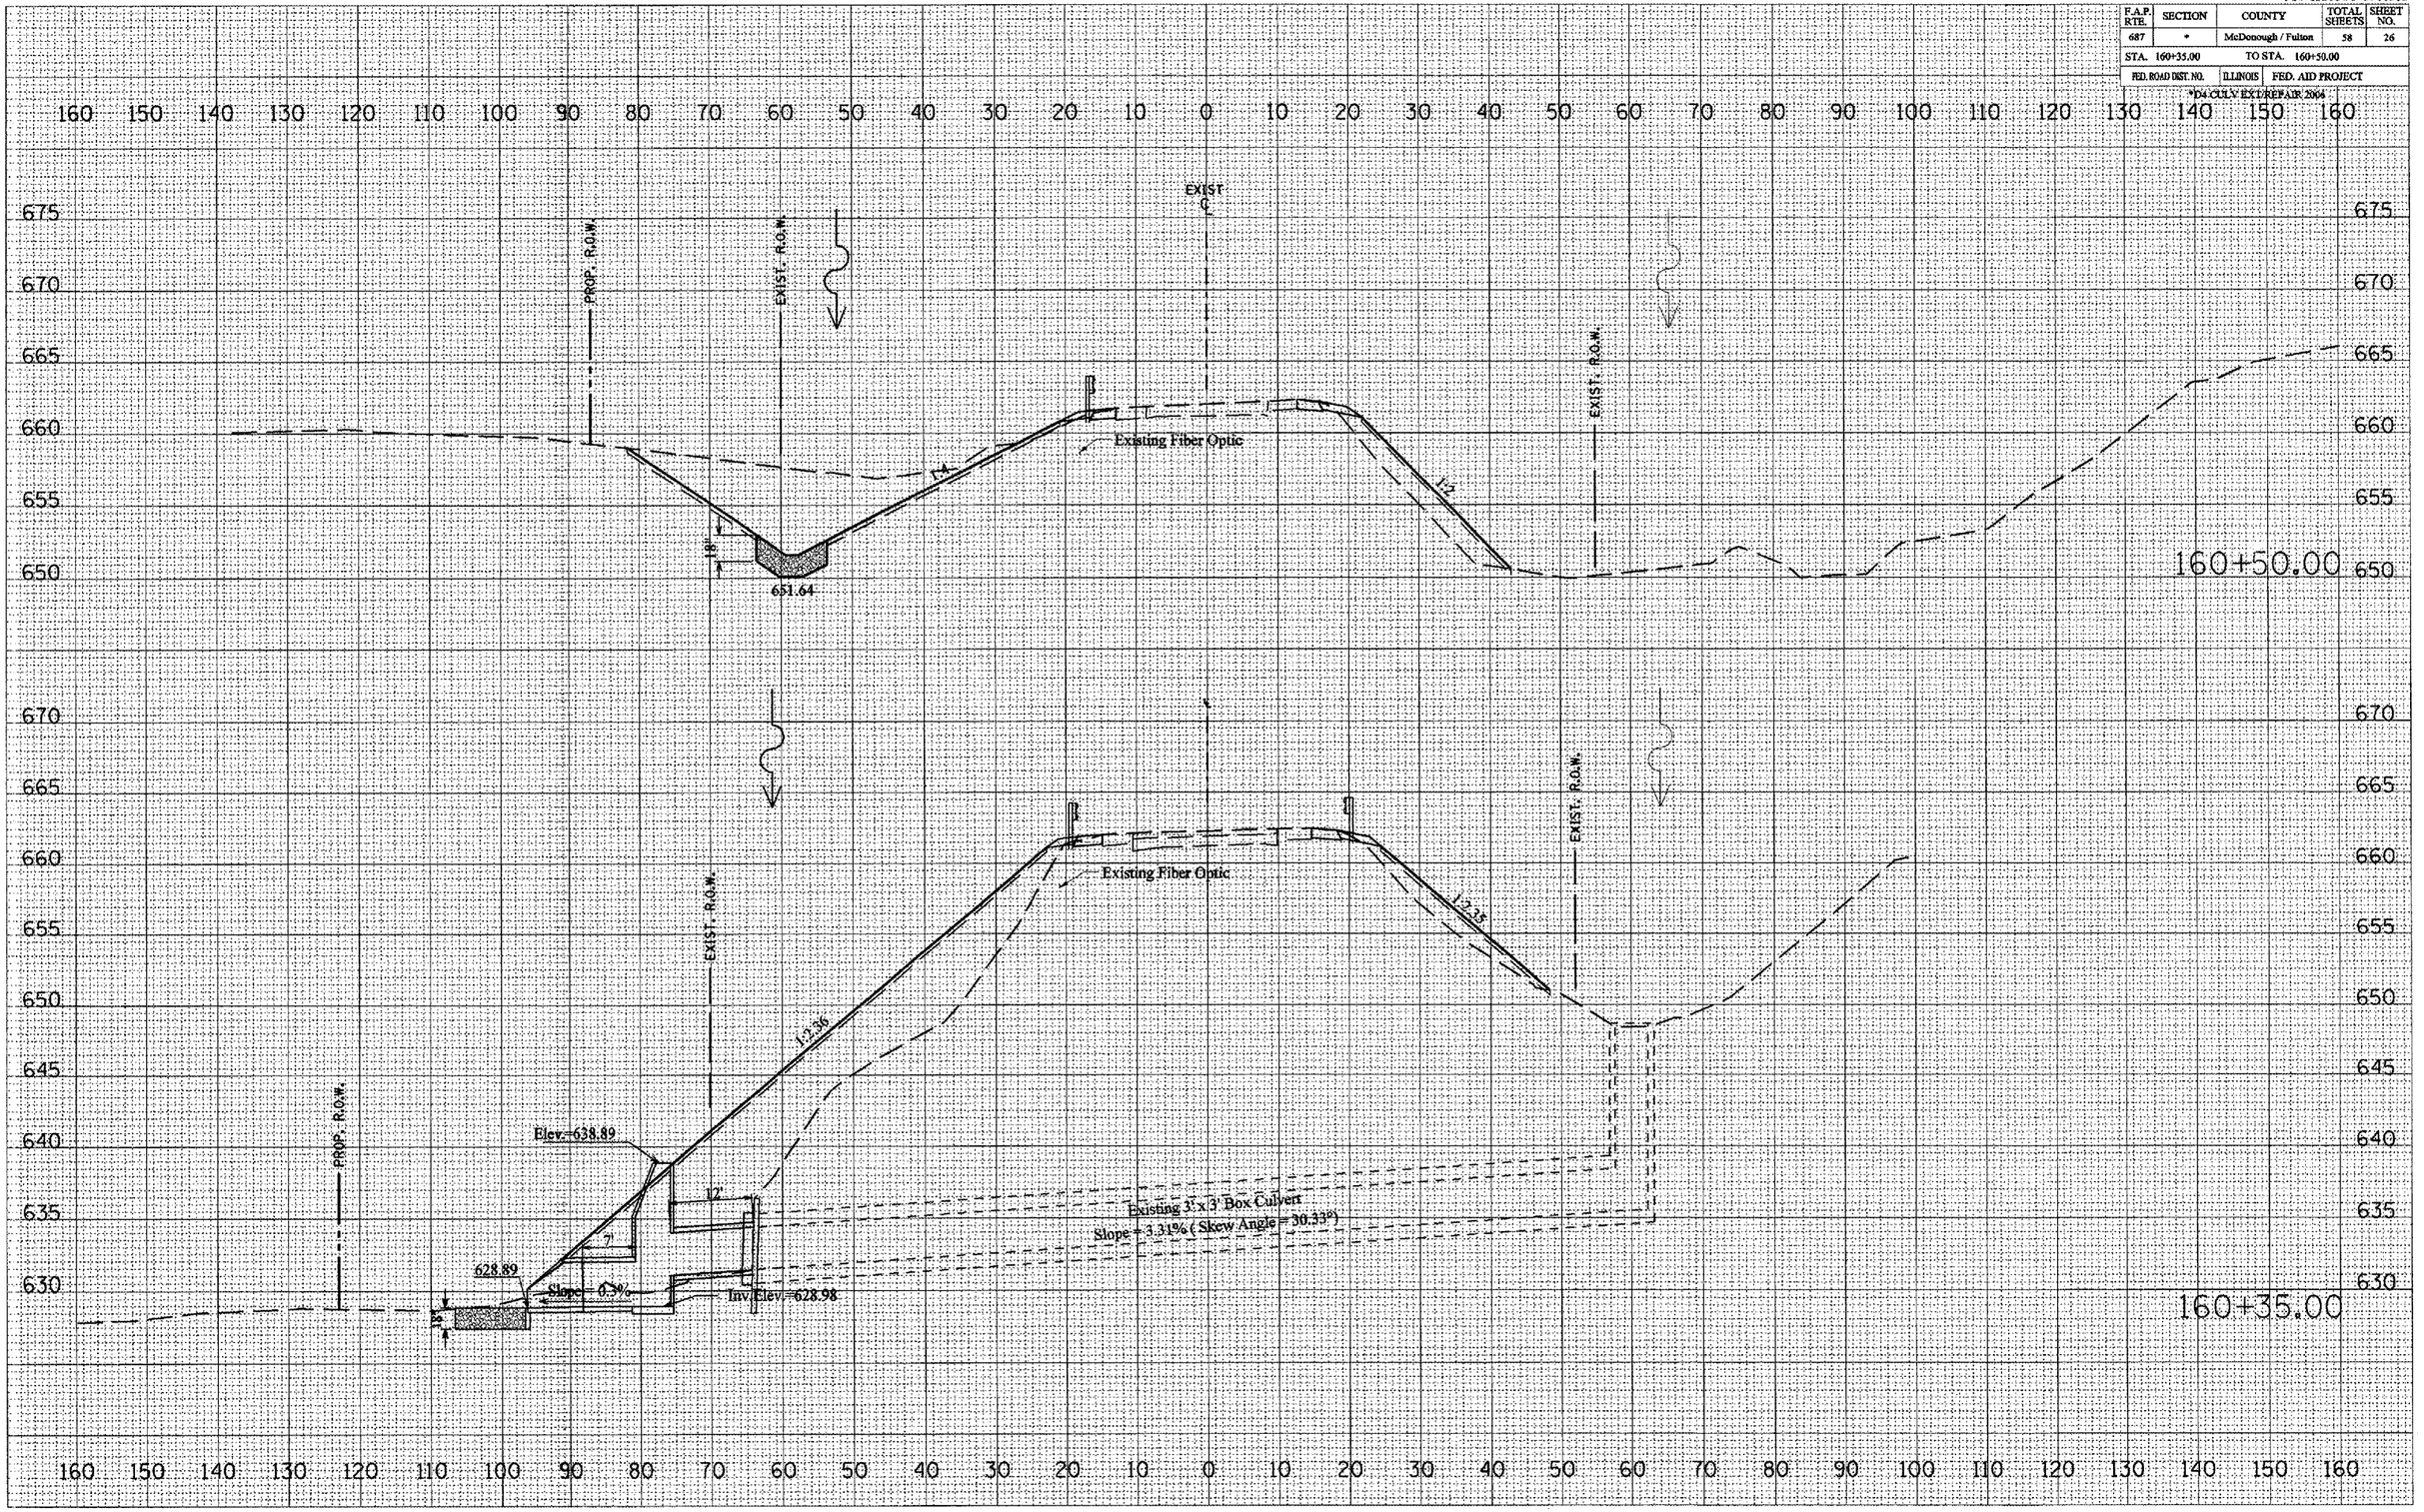

X-SEC / LOCATION 1