F.A.P RTE.	SECTION	COUNTY	TOTAL SHEETS	SHEET NO.
562	117(B-4)	SCOTT	39	8
STA. 298+00.00	TO STA. 304+00.00			
FED. ROAD DIST. NO.	ILLINOIS	FED. AID PROJECT		

STATE CONTRACT NO. 72818

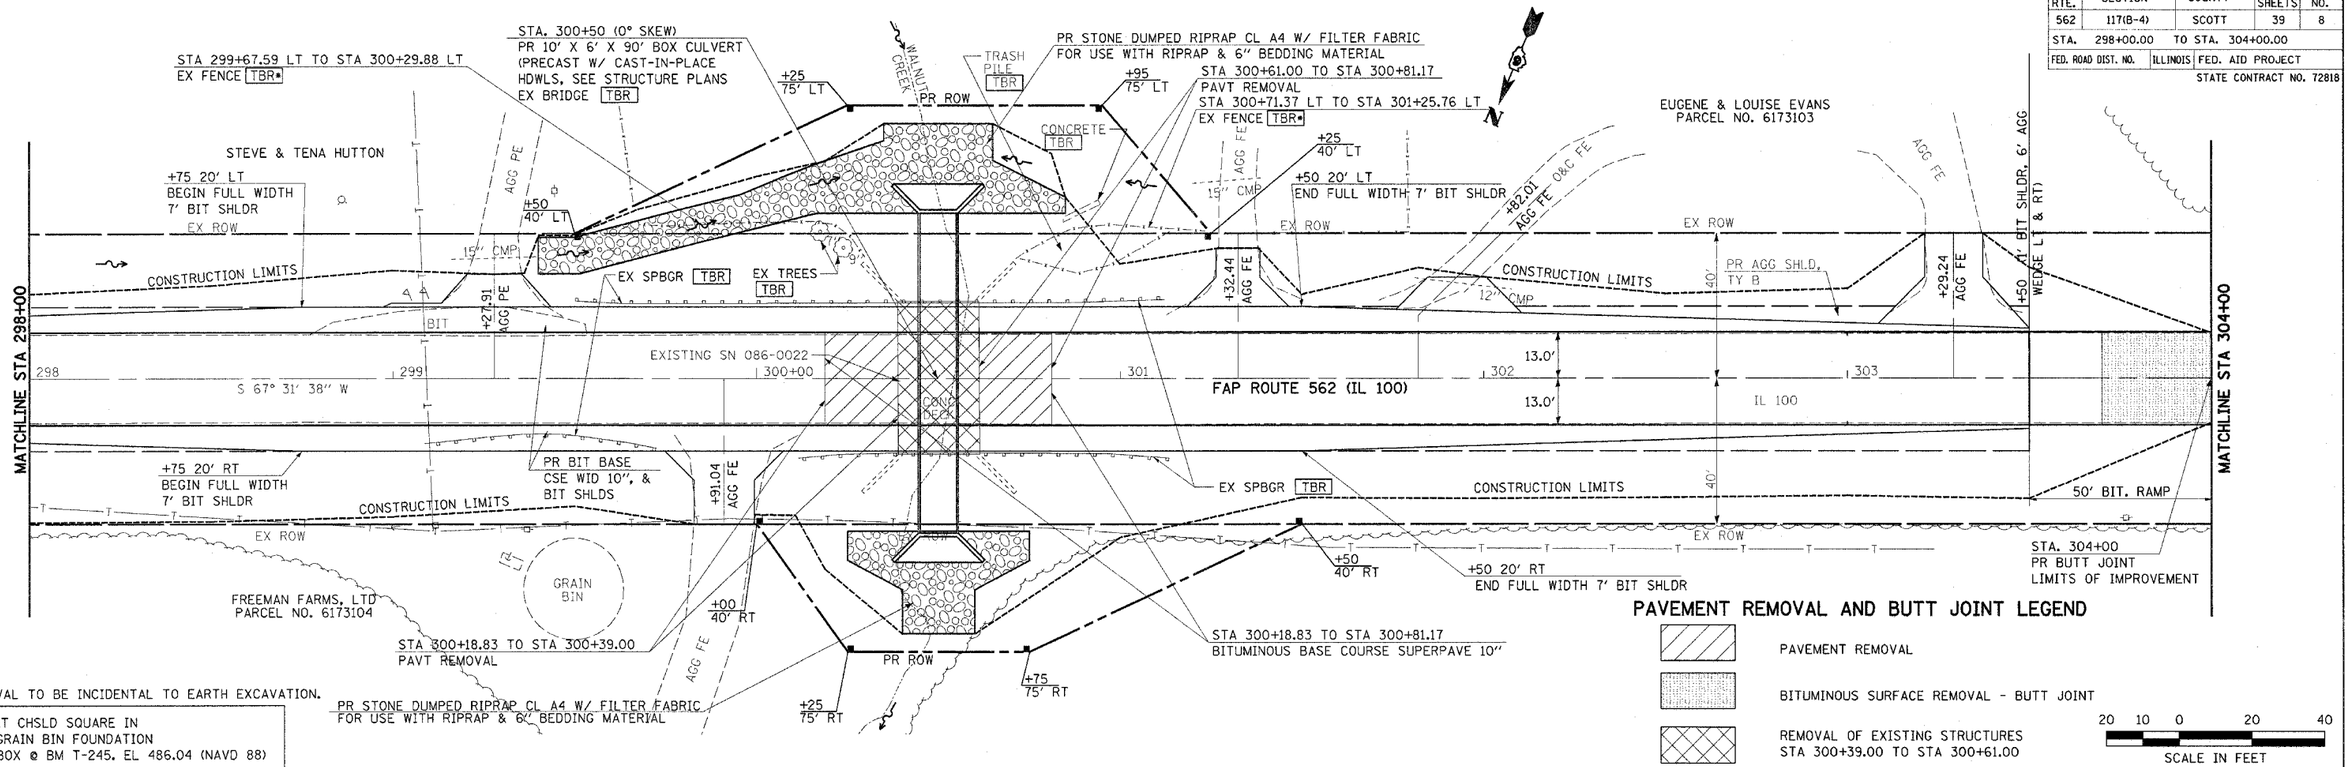

*FENCE REMOVAL TO BE INCIDENTAL TO EARTH EXCAVATION.

BM #JL1 - SET CHSLD SQUARE IN
SW SIDE OF GRAIN BIN FOUNDATION
JUST NE OF BOX @ BM T-245. EL 486.04 (NAVD 88)

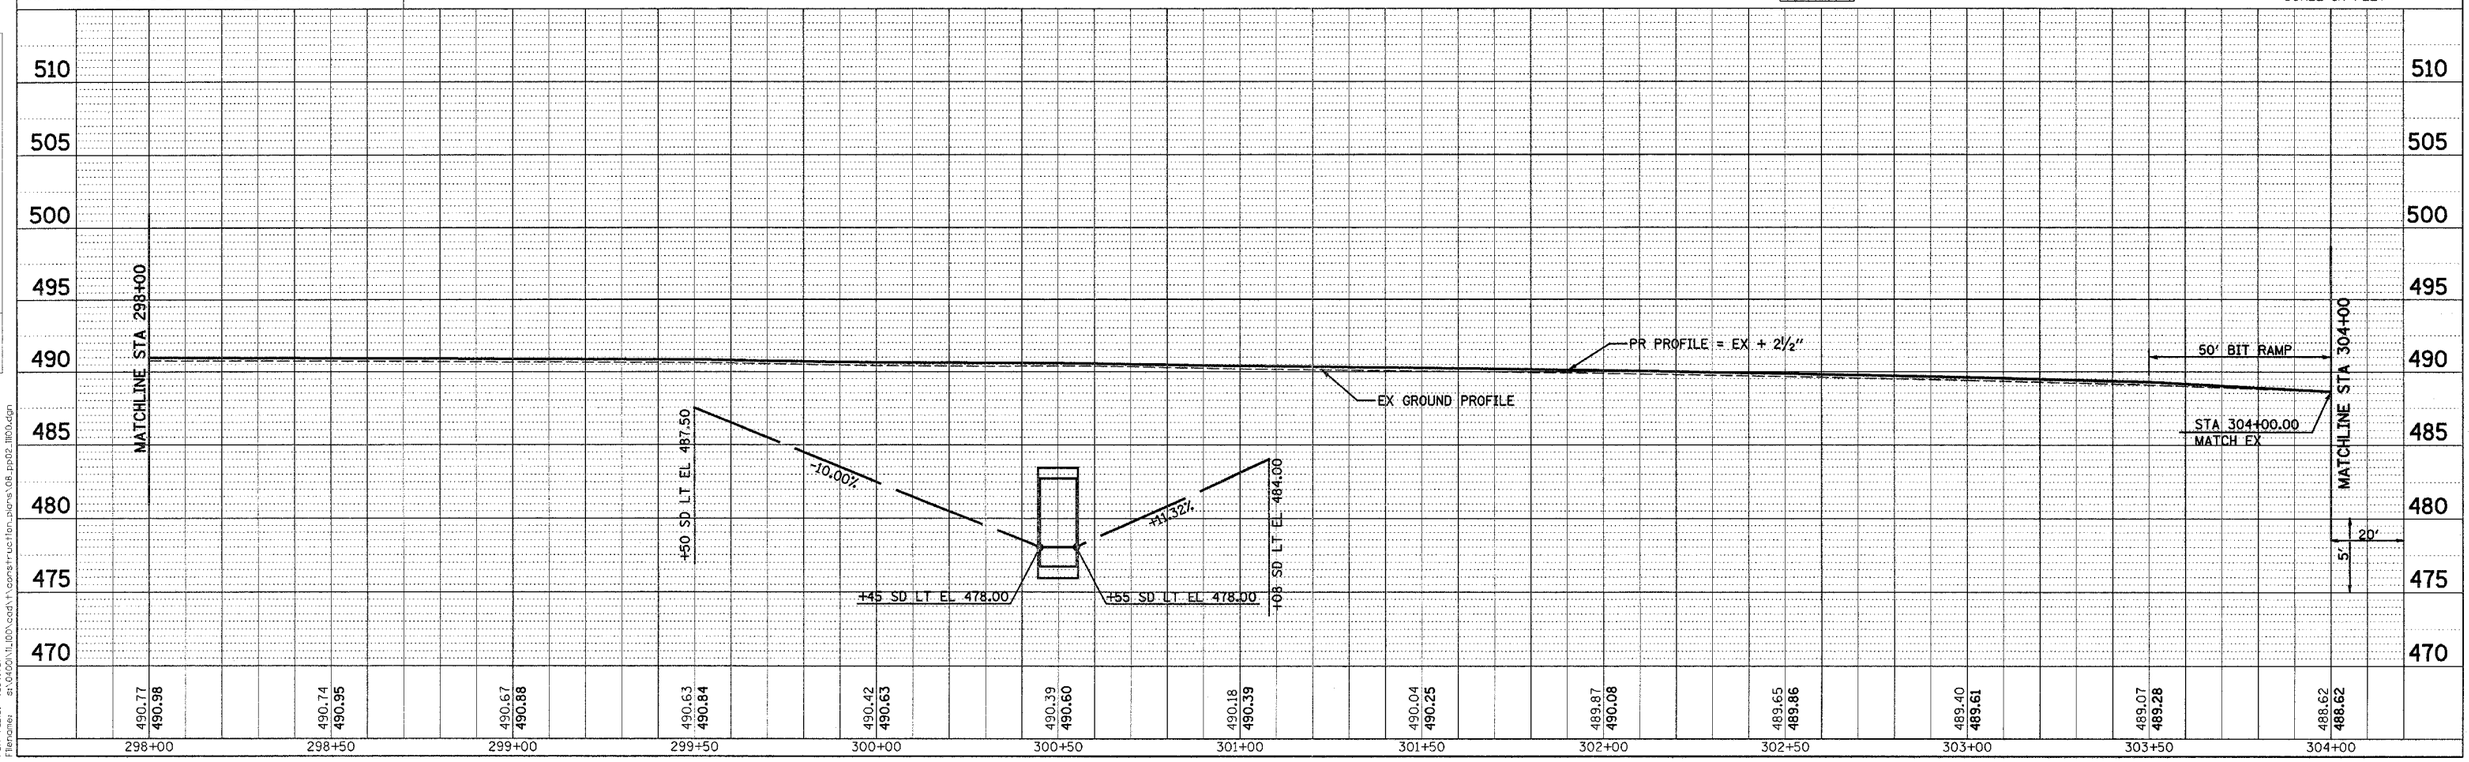

FAP 562 (IL 100) PLAN & PROFILE STA 298+00.00 TO 304+00.00

PLAN: SURVEYED, DRAWN, ALIGNMENT CHECKED, RT. OF WAY CHECKED, NOTE BOOK, NO., BY, DATE

PROFILE: SURVEYED, DRAWN, GRADES CHECKED, BM. NOTED, STRUCTURE NOTATNS CHKD, NOTE BOOK, NO., BY, DATE

Plot Date: 4/27/2005
Plot Time: 2:02:25 PM
Plotted By: cpotthast
Pen Table: idot.tbl
Filename: s:\0400il100\cadd\1_constructionplans\08_ps02_ill00.dgn