F.A.P. RTE.	SECTION	COUNTY	TOTAL SHEETS	SHEET NO.
562	117(B-4)	SCOTT	39	34

STA. 300+00.00 TO STA. 300+81.17

FED. ROAD DIST. NO. | ILLINOIS | FED. AID PROJECT

STATE CONTRACT NO. 72818

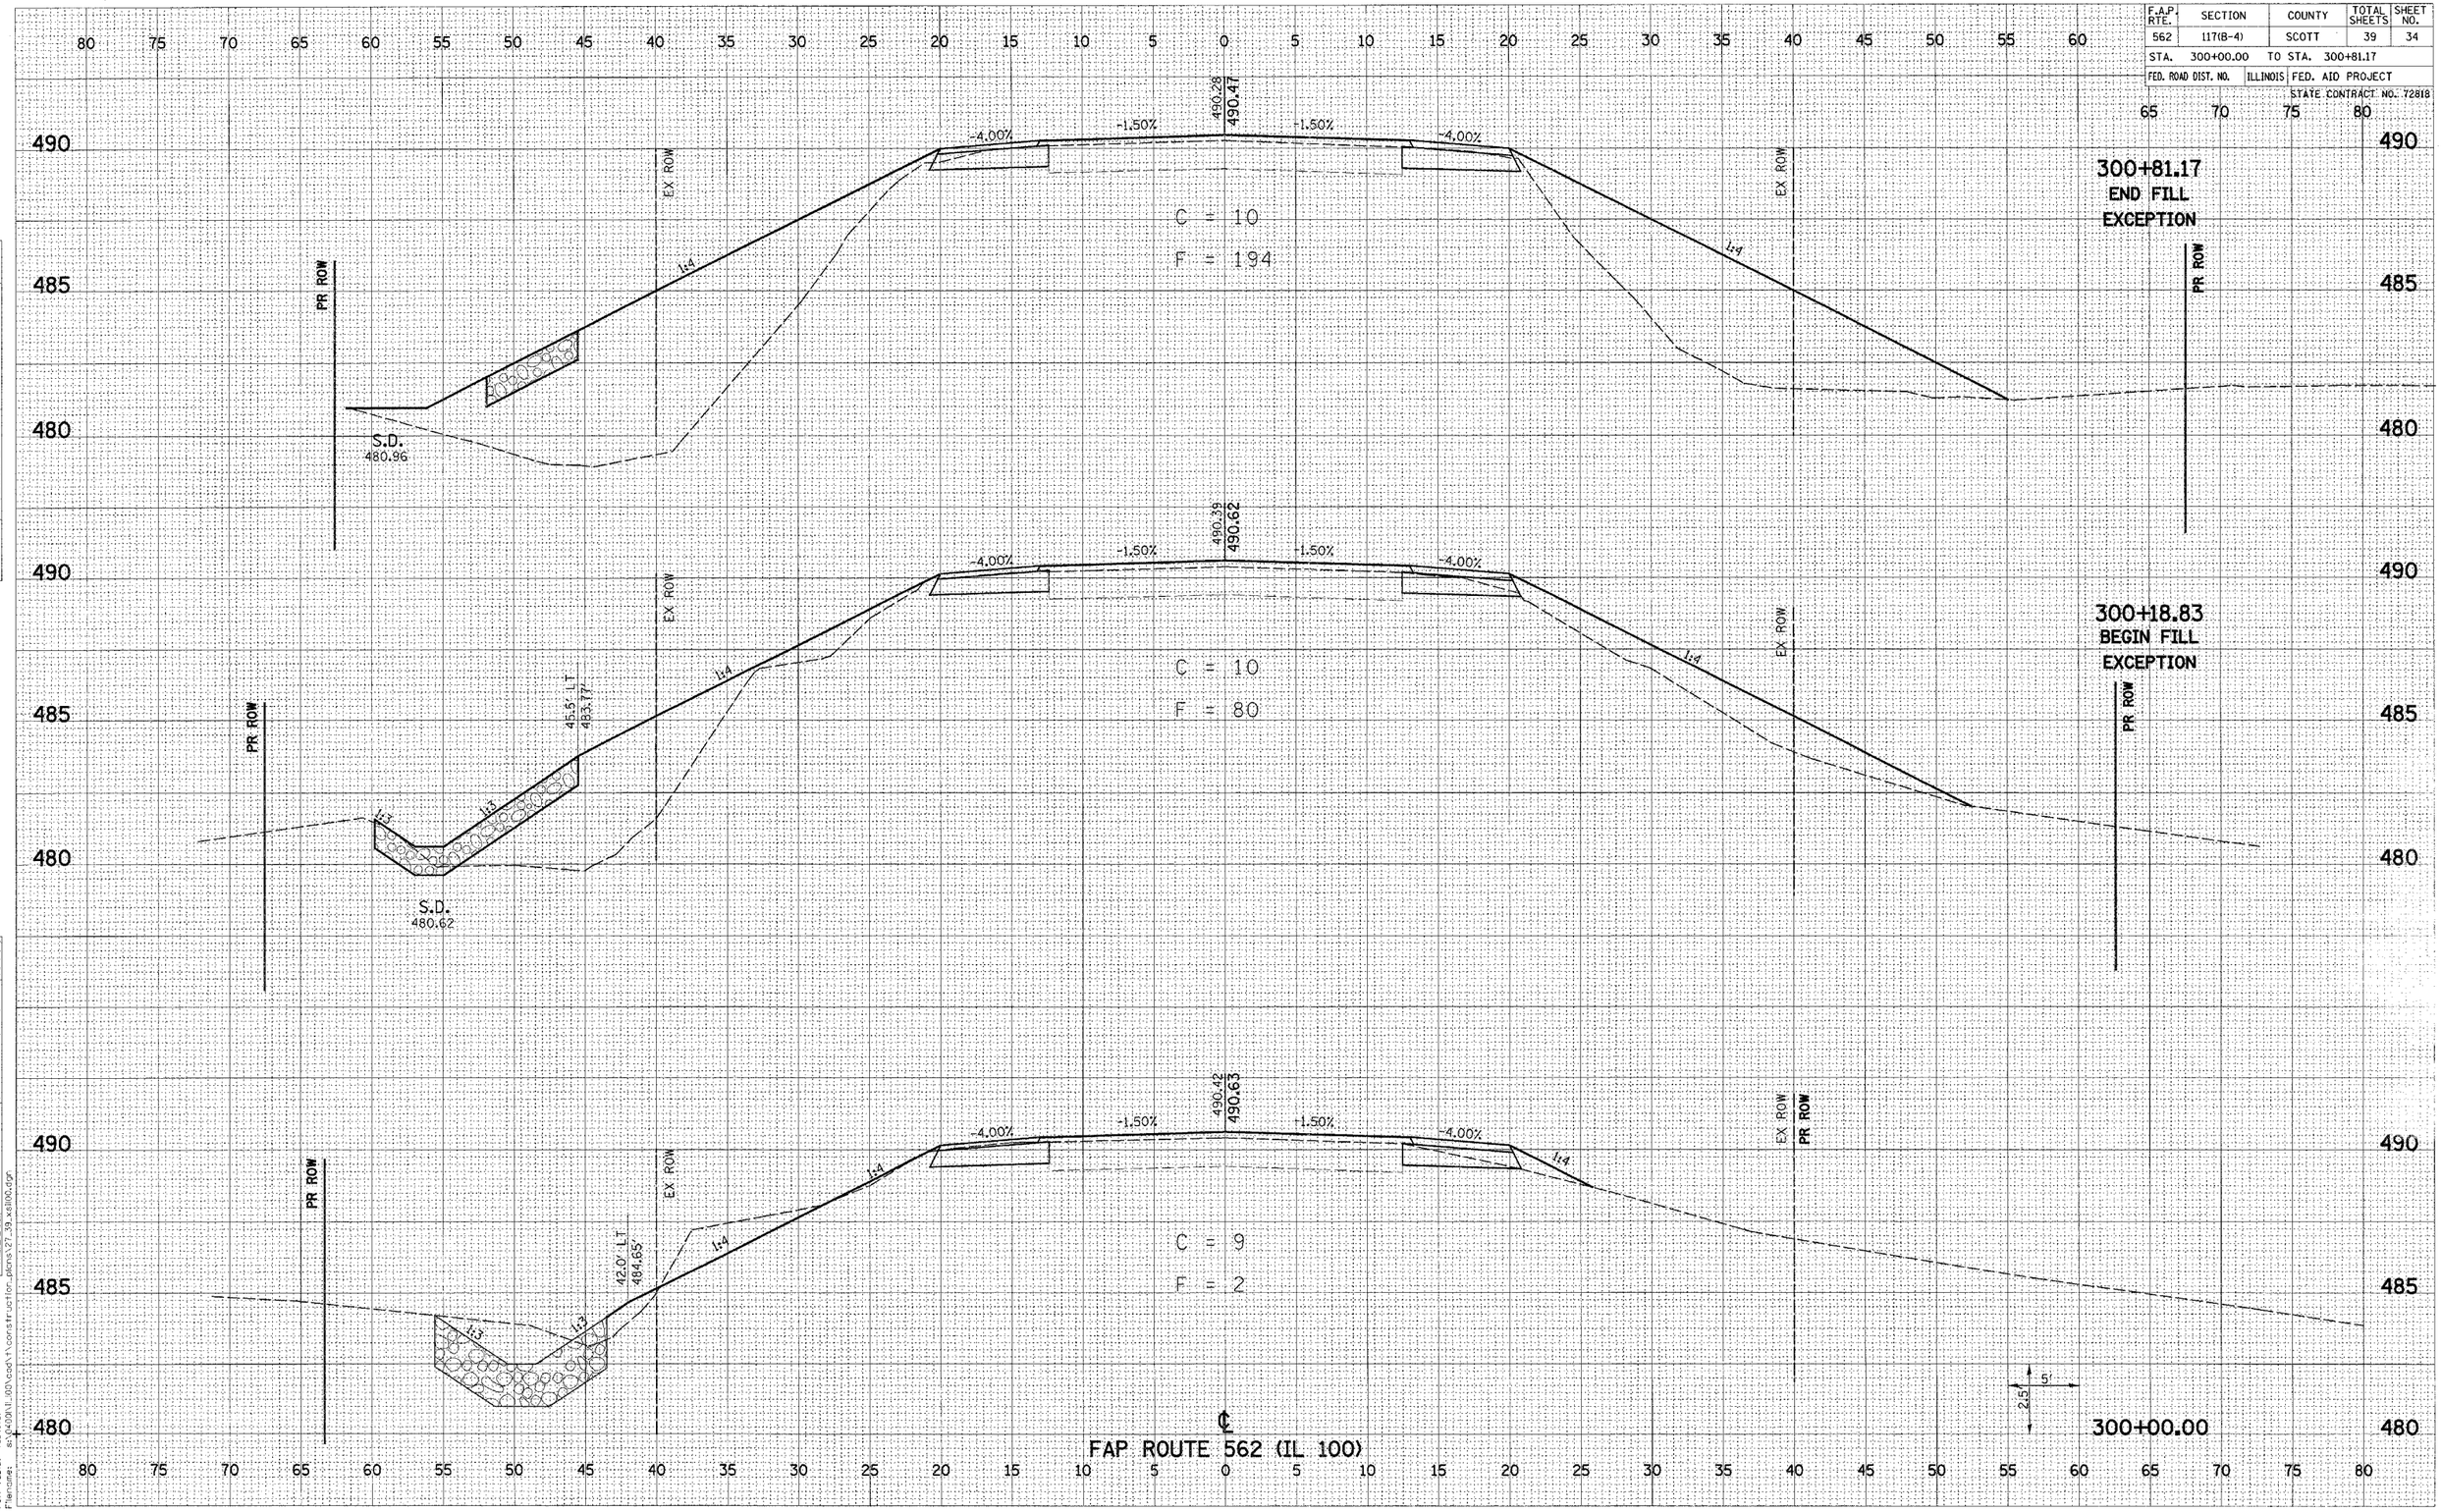

FAP 562 (IL 100) CROSS SECTIONS STA 300+00.00 TO STA 300+81.17