FAP ROUTE	SECTION	COUNTY	TOTAL SHEETS	SHEET NO
609	76-3BR	ST. CLAIR	46	37A
STA.	TO STA.			
EXISTING CONDITIONS:				

PLAN
SURVEYED
ADDED
ALIGNMENT CHECKED
NOTE BOOK
NO.
PLANS FILE NAME
DATE
BY

NOTES

1. SIGN PANELS SHALL BE MOUNTED ON SKID--MOUNTED POSTS. THE CONTRACTOR SHALL SUPPLY ALL SKID MOUNTED POSTS. COST SHALL BE INCLUDED INTRAFFIC CONTROL AND PROTECTION (SPECIAL).
2. THE CONTRACTOR SHALL PROVIDE ALL SIGH PANELS. COST SHALL BE INCLUDED IN THE TRAFFIC CONTROL AND PROTECTION o(SPECIAL).
3. THE CONTRACTOR SHALL ERECT SIGNS AT LOCATIONS AS DIRECTED BY THE RESIDENTT ENGINEER.

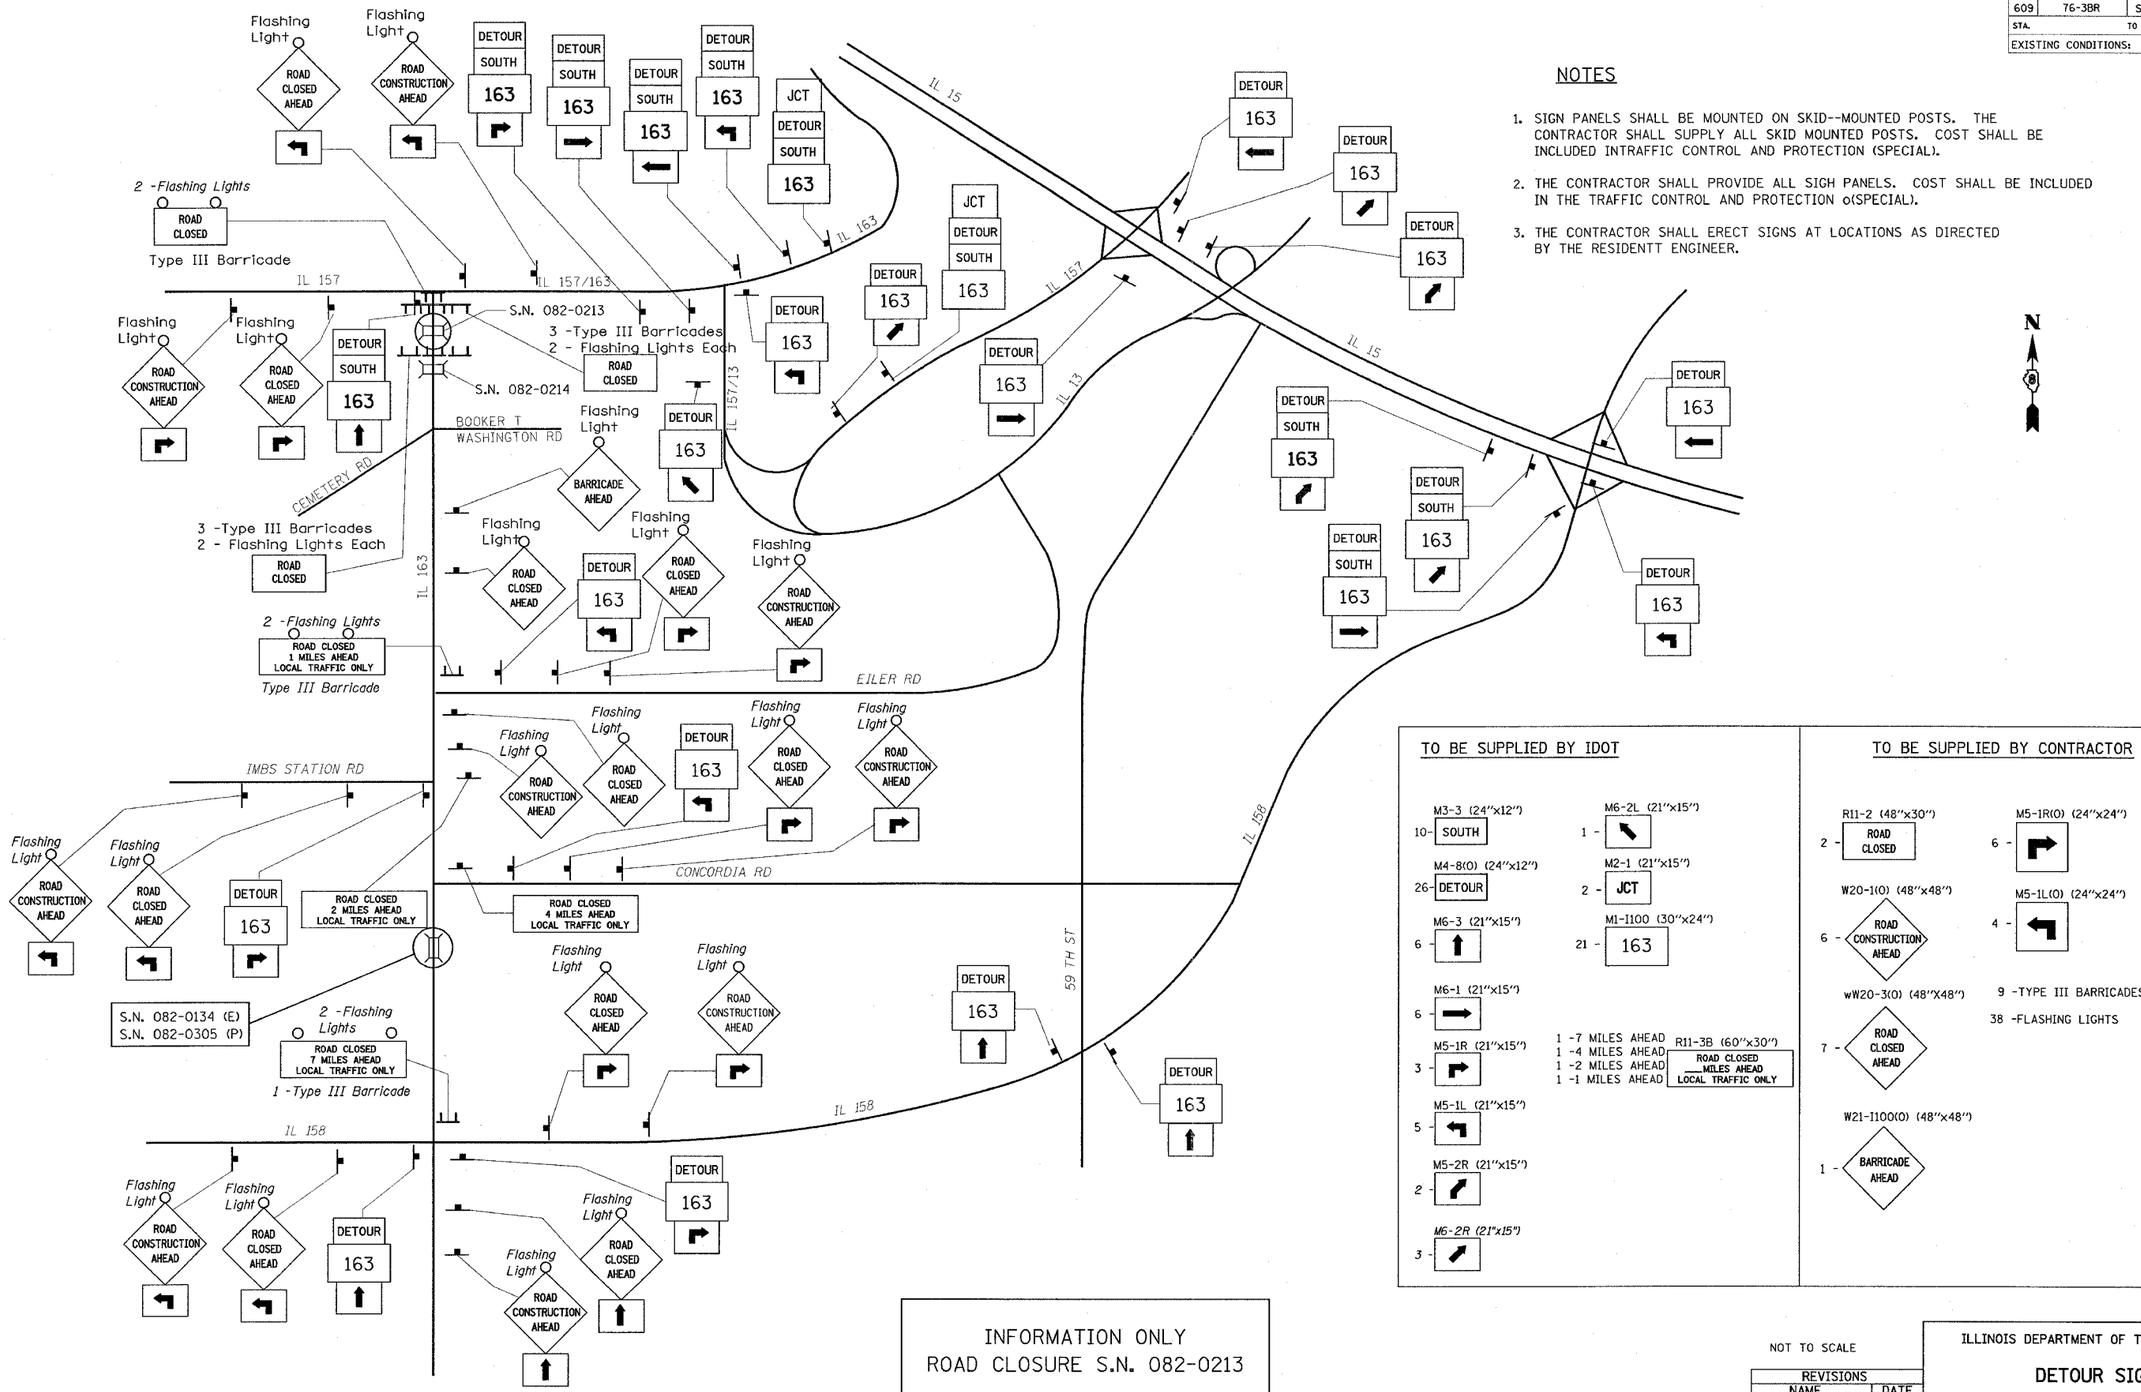

TO BE SUPPLIED BY IDOT

- 10- M3-3 (24"x12") SOUTH
- 26- M4-8(O) (24"x12") DETOUR
- 6 - M6-3 (21"x15")
- 6 - M6-1 (21"x15")
- 3 - M5-1R (21"x15")
- 5 - M5-1L (21"x15")
- 2 - M5-2R (21"x15")
- 3 - M6-2R (21"x15")
- 1 - M6-2L (21"x15")
- 2 - M2-1 (21"x15") JCT
- 21 - M1-1100 (30"x24") 163
- 1 -7 MILES AHEAD
- 1 -4 MILES AHEAD
- 1 -2 MILES AHEAD
- 1 -1 MILES AHEAD
- R11-3B (60"x30") ROAD CLOSED ___MILES AHEAD LOCAL TRAFFIC ONLY

TO BE SUPPLIED BY CONTRACTOR

- 2 - R11-2 (48"x30") ROAD CLOSED
- 6 - W20-1(O) (48"x48") ROAD CONSTRUCTION AHEAD
- 7 - wW20-3(O) (48"X48") ROAD CLOSED AHEAD
- 1 - W21-1100(O) (48"x48") BARRICADE AHEAD
- 6 - M5-1R(O) (24"x24")
- 4 - M5-1L(O) (24"x24")
- 9 -TYPE III BARRICADES
- 38 -FLASHING LIGHTS

INFORMATION ONLY
ROAD CLOSURE S.N. 082-0213

NOT TO SCALE

REVISIONS NAME	DATE

ILLINOIS DEPARTMENT OF TRANSPORTATION

DETOUR SIGNING

FAP ROUTE 609 (IL RTE 163)
SECTION 76-3BR
ST. CLAIR COUNTY

DRAWN BY:

PLOT DATE: 9/1/2005

$$DATE$$
9/1/2005
c:\Projects\sd105930\plan\sht105930.dgn
*XREF-
*REF-