F.A. RTE.	SECTION	COUNTY	TOTAL SHEETS	SHEET NO.
754	4RS-2, 4BR	CALHOUN	87	80
STA. 11+40		TO STA. 11+78.12		
FED. ROAD DIST. NO.	ILLINOIS	FED. AID PROJECT		
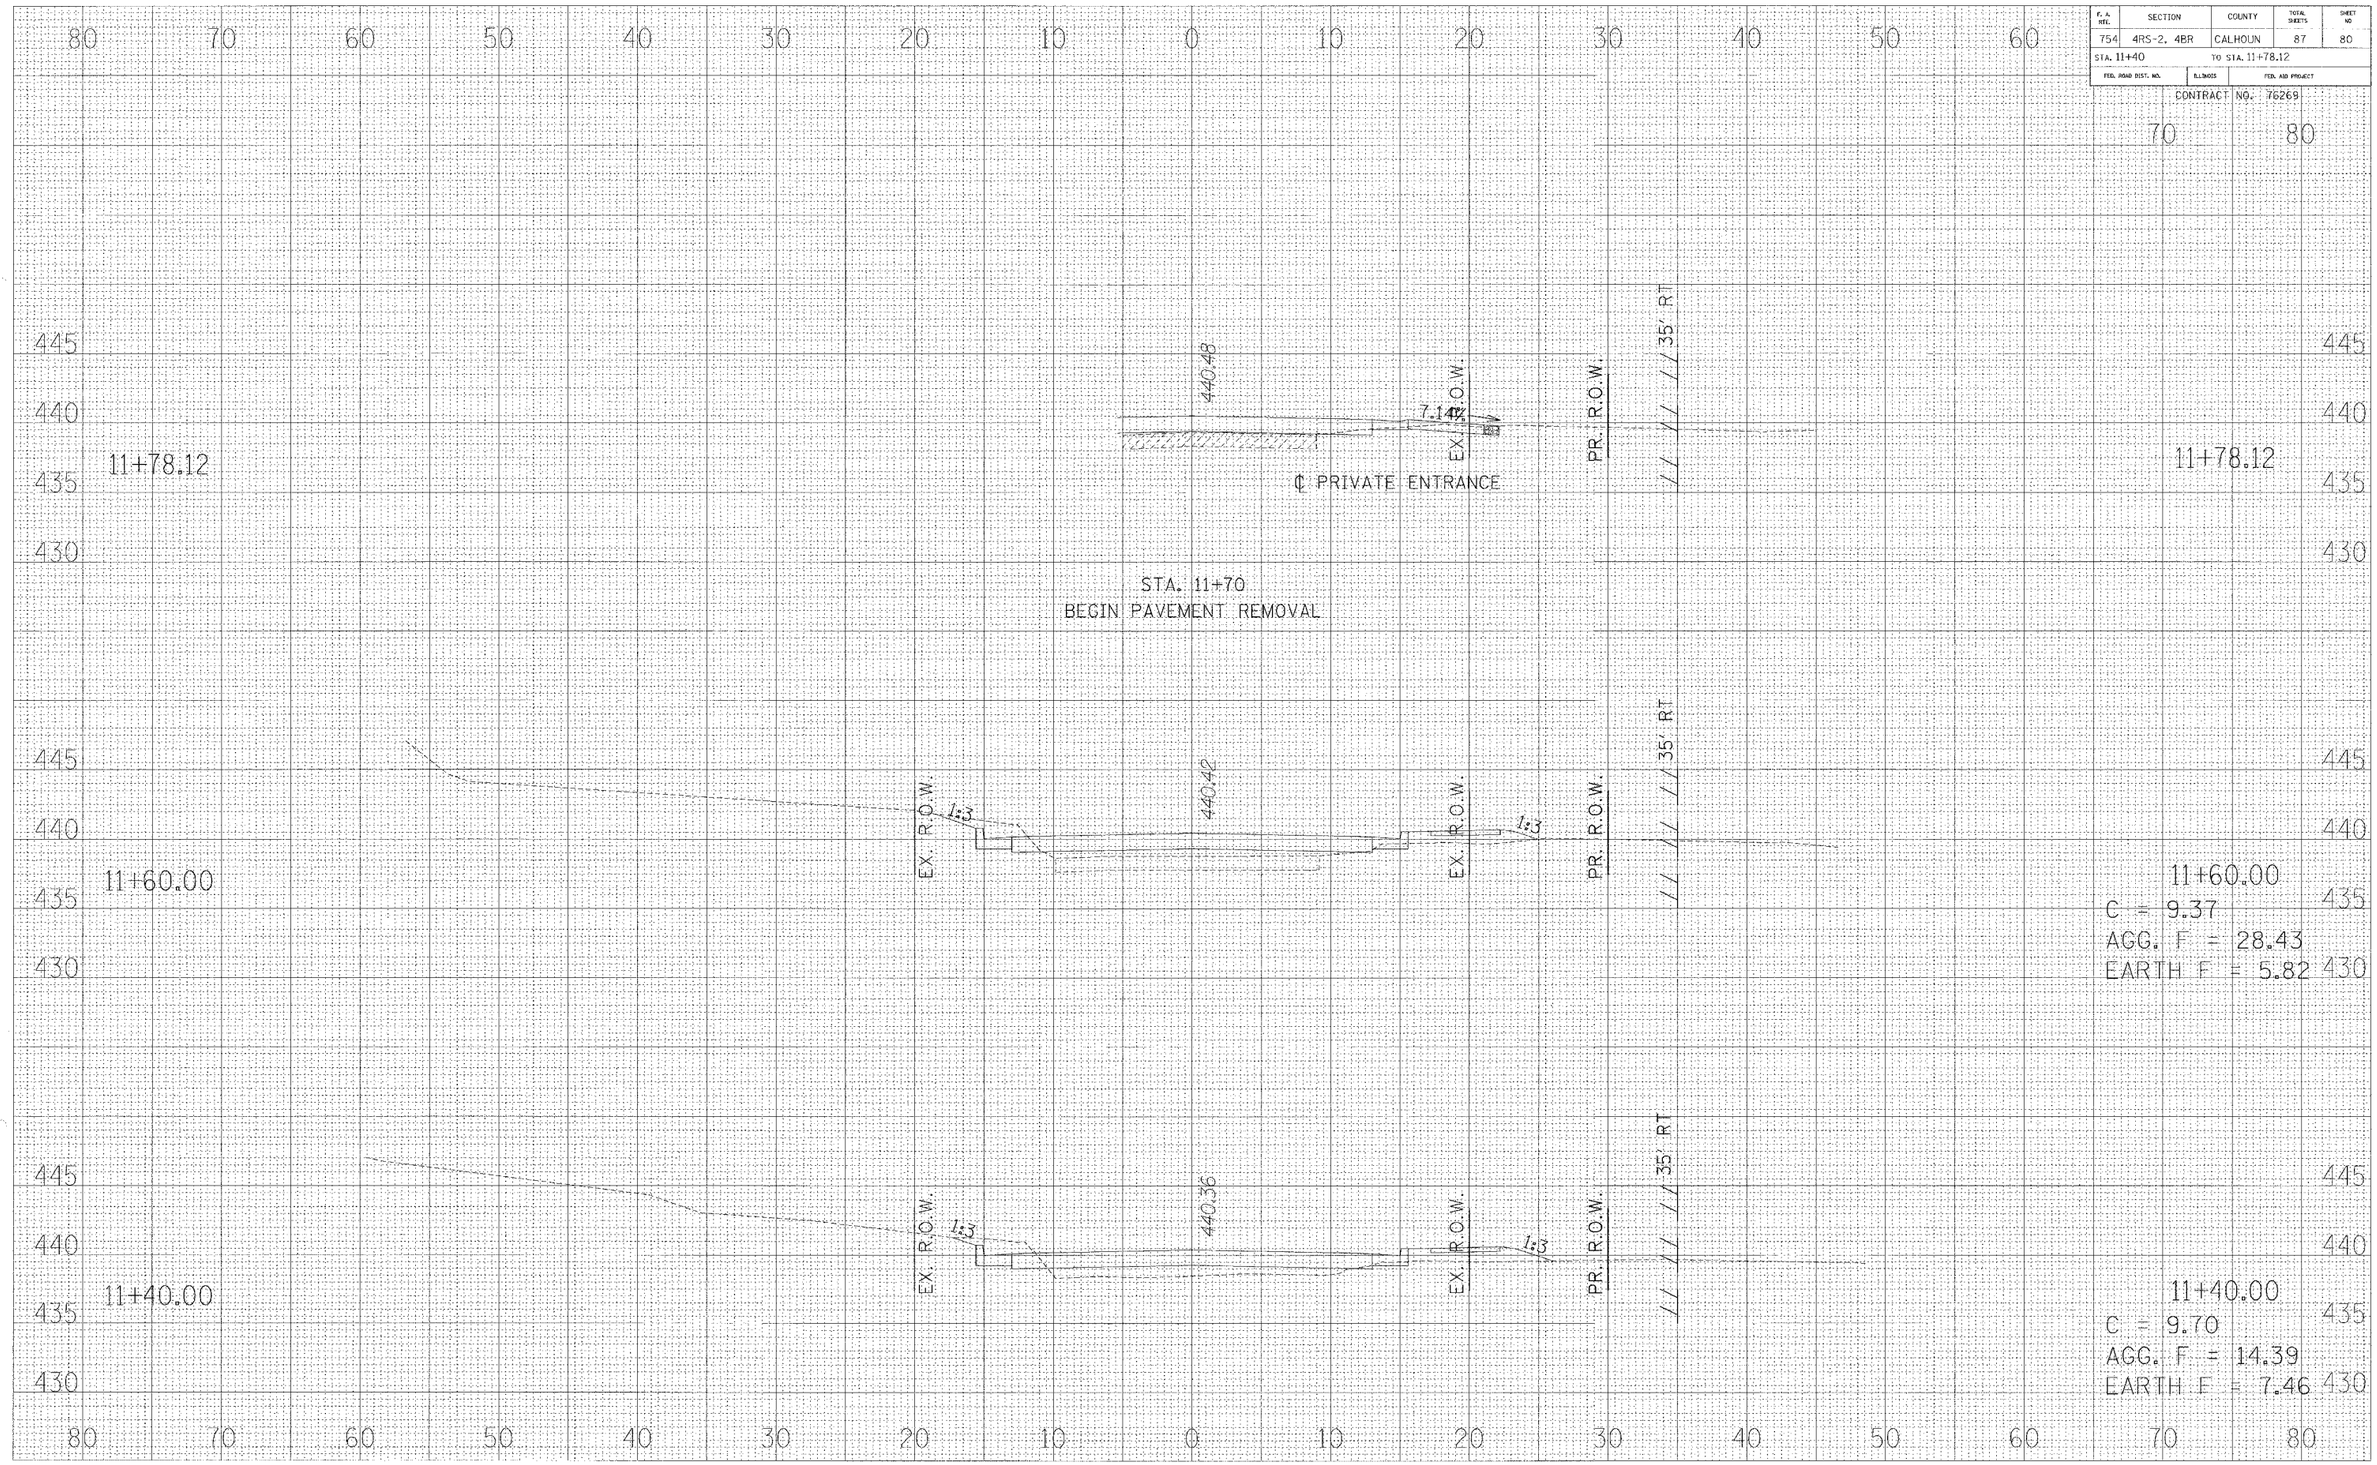
CONTRACT NO. 76269