F.A.I. RTE.	SECTION	COUNTY	TOTAL SHEETS	SHEET NO.
70	82-(1,21T-17	ST. CLAIR	77	13
FED. ROAD DIST. NO.	ILLINOIS	FED. AID PROJECT		

PLAN	SURVEYED	BY	DATE
	PLOTTED		
NOTE BOOK	ALIGNMENT CHECKED		
NO.	R/T. OF WAY CHECKED		
	CADD FILE NAME		

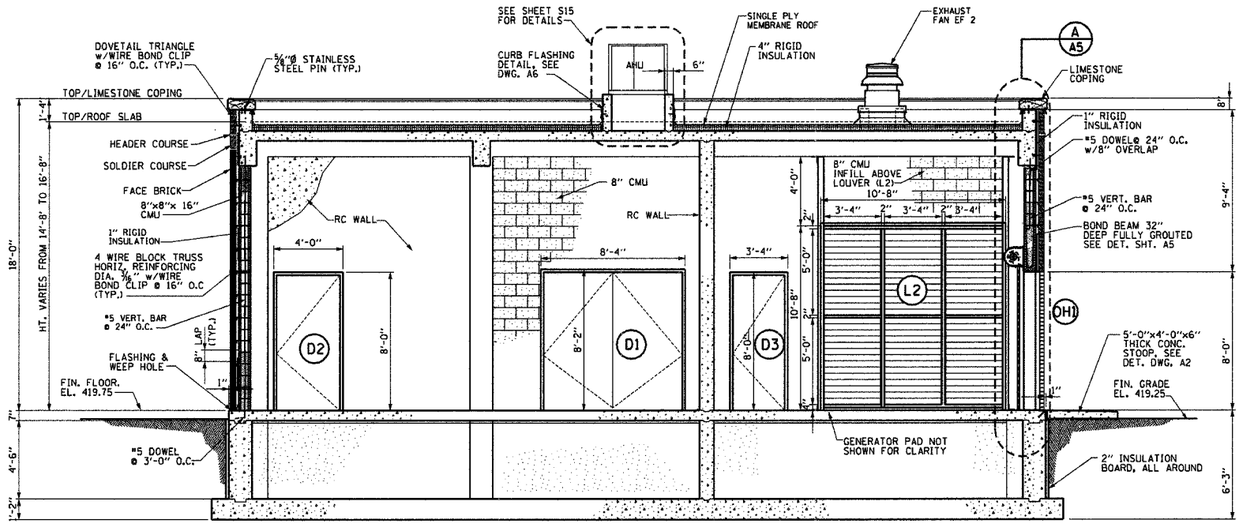

SECTION A/A2

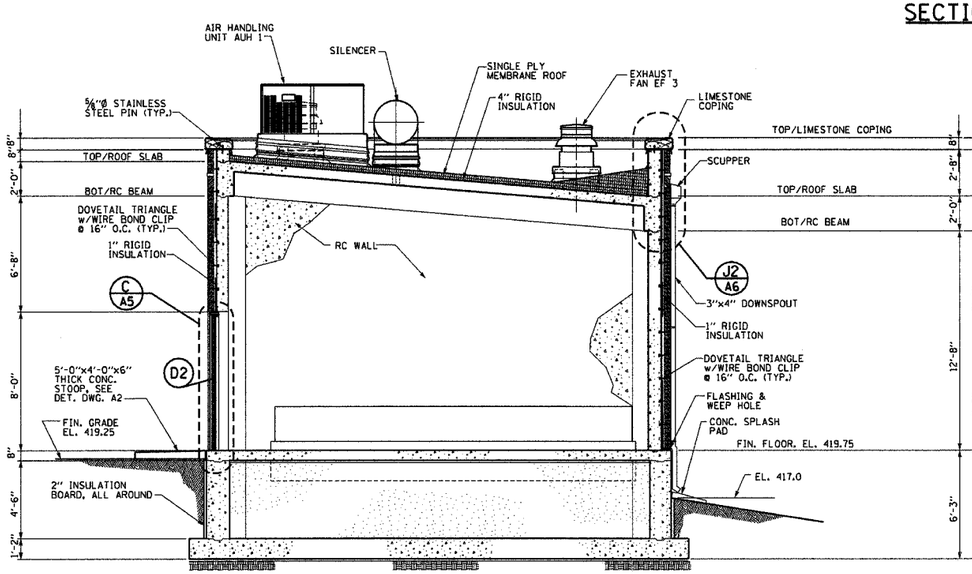

SECTION B/A2

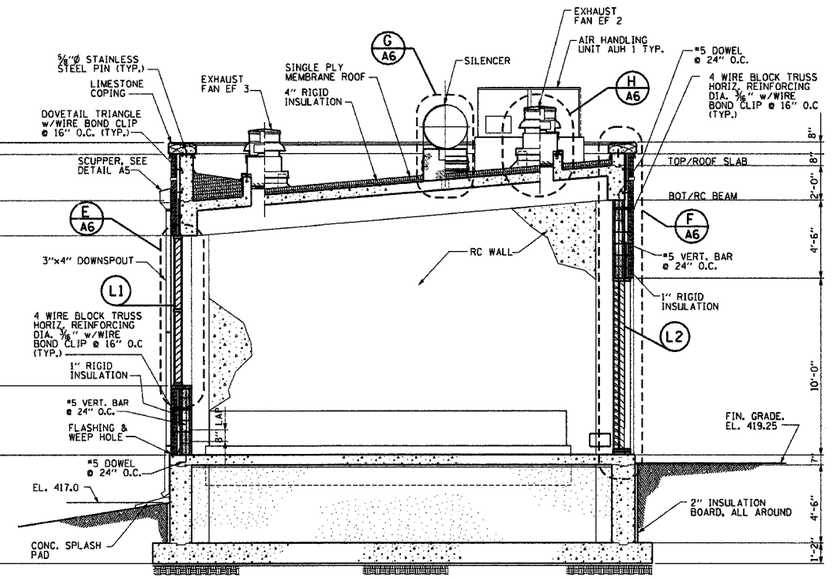

SECTION C/A2

NOTE

FOR FOUNDATION DESIGN AND STRUCTURAL REINFORCEMENTS, SEE STRUCTURAL DRAWINGS (TYP.)

0' 2' 4' 8'

SCALE: 1"= 4'

A3

REVISIONS	
NAME	DATE

ILLINOIS DEPARTMENT OF TRANSPORTATION

BOWMAN AVENUE PUMP STATION REHABILITATION

ELEC. CNTRL. / GEN. BLDG. SECTIONS

SCALE: AS SHOWN — DRAWN BY: CM

DATE: 09-12-05 — CHECKED BY: MW

PLOT DATE: *DATE-TIME*

DATE
DATE-TIME
DGN-SPEC
*REF-
*REF-

ALVORD, BURDICK & HOWSON, L.L.C.
ENGINEERS CHICAGO