F.A.I RTE.	SECTION	COUNTY	TOTAL SHEETS	SHEET NO.
70	82-(1,2)T-17	ST. CLAIR	77	34
FED. ROAD DIST. NO.	ILLINOIS	FED. AID PROJECT		

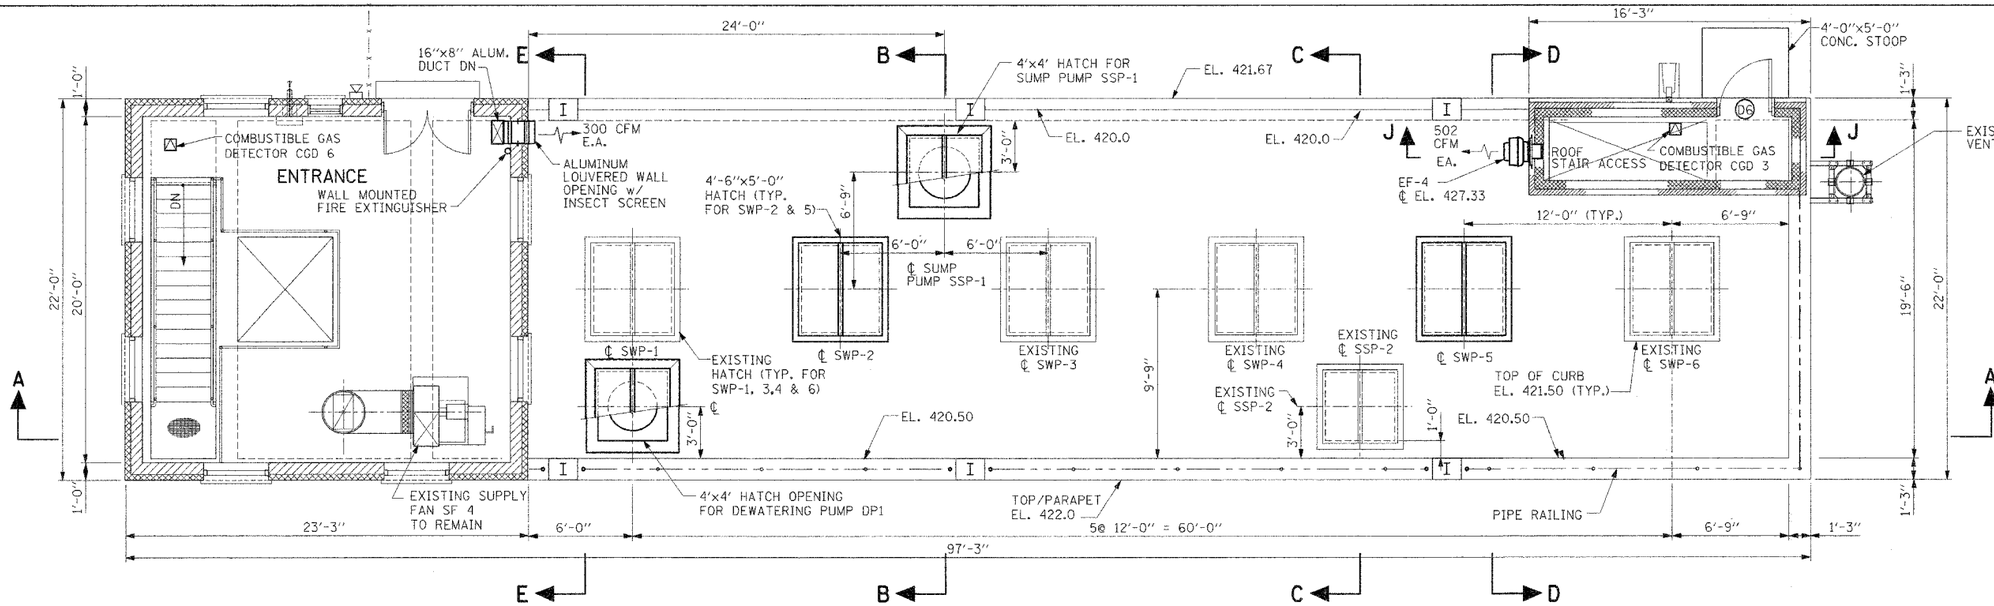

PLAN @ EL. 422.0

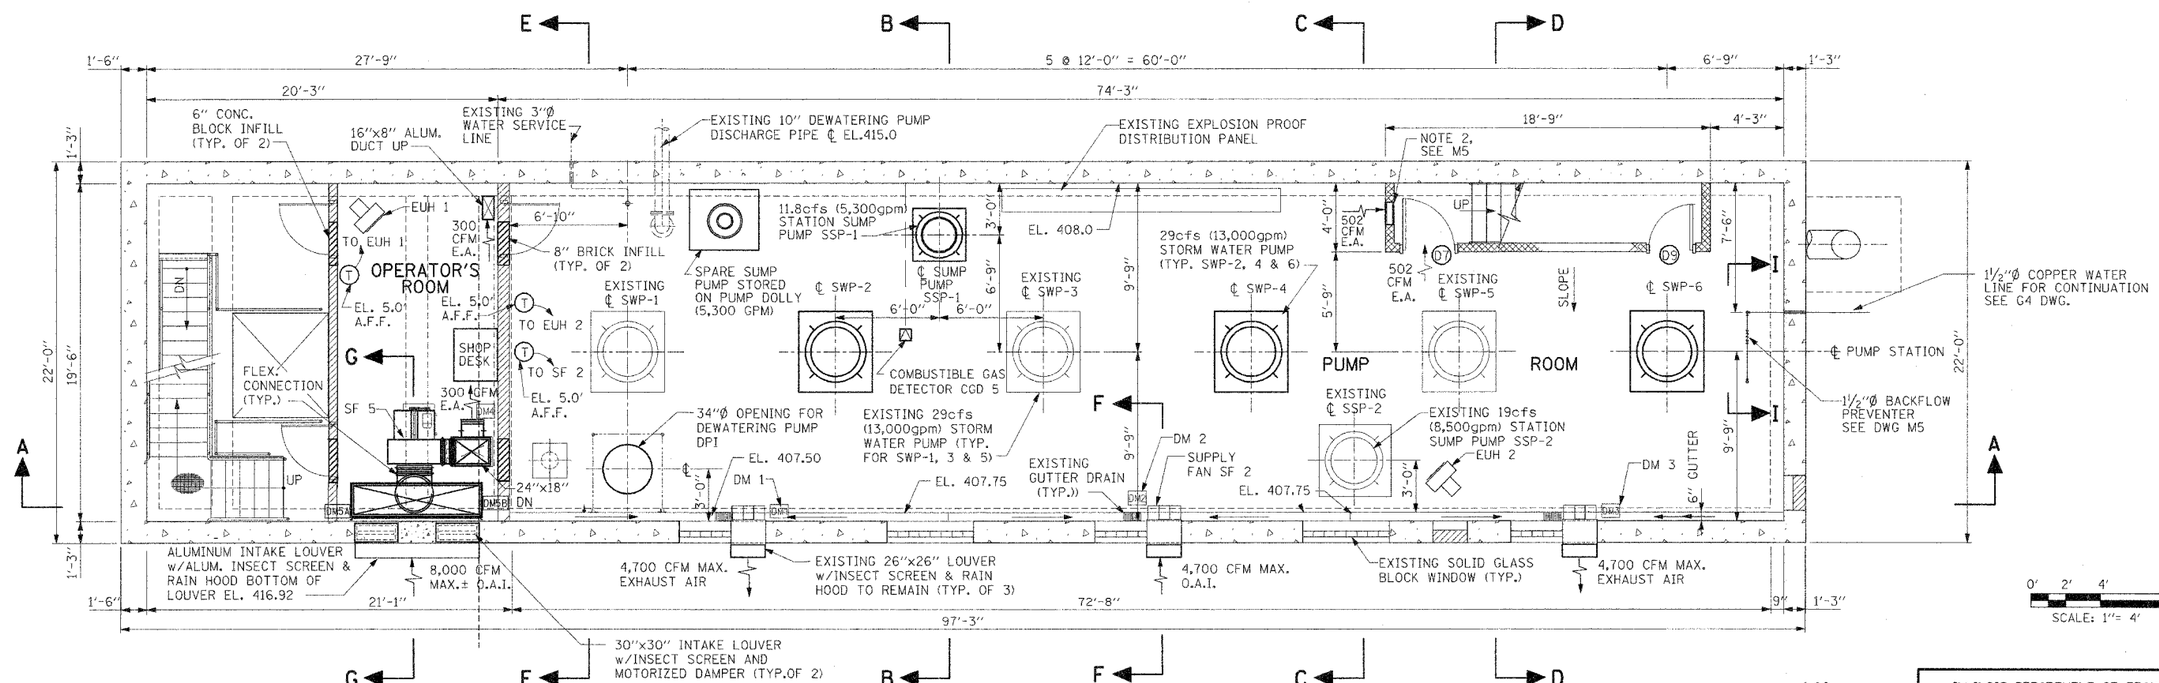

PLAN @ EL. 408.0

0' 2' 4' 8'
SCALE: 1"= 4'

M1

REVISIONS	
NAME	DATE

ILLINOIS DEPARTMENT OF TRANSPORTATION

BOWMAN AVENUE PUMP STATION REHABILITATION

MECHANICAL PLANS

SCALE: AS SHOWN
DATE: 09-12-05
DRAWN BY: CM
CHECKED BY: KC

PLOT DATE: •DATE-TIME•

ALVORD, BURDICK & HOWSON, L.L.C.
ENGINEERS CHICAGO

PLAN NOTE BOOK NO. ____ PAGE ____
SUPERVISED ALVORD, BURDICK & HOWSON
PLAN CHECKED BY: ____ DATE: ____
PLAN FILE NAME: ____
BY ____ DATE ____

$$DATE$$
•DATE-TIME•
•DGN-SPEC•
•MODEL•
•REF•