CONTRACT NO. 76960

F.A.U. RTE.	SECTION	COUNTY	TOTAL SHEETS	SHEET NO.
9128	28-RS-1	MADISON	14	10
STA.		TO STA.		
FED. ROAD DIST. NO.	ILLINOIS	FED. AID PROJECT		

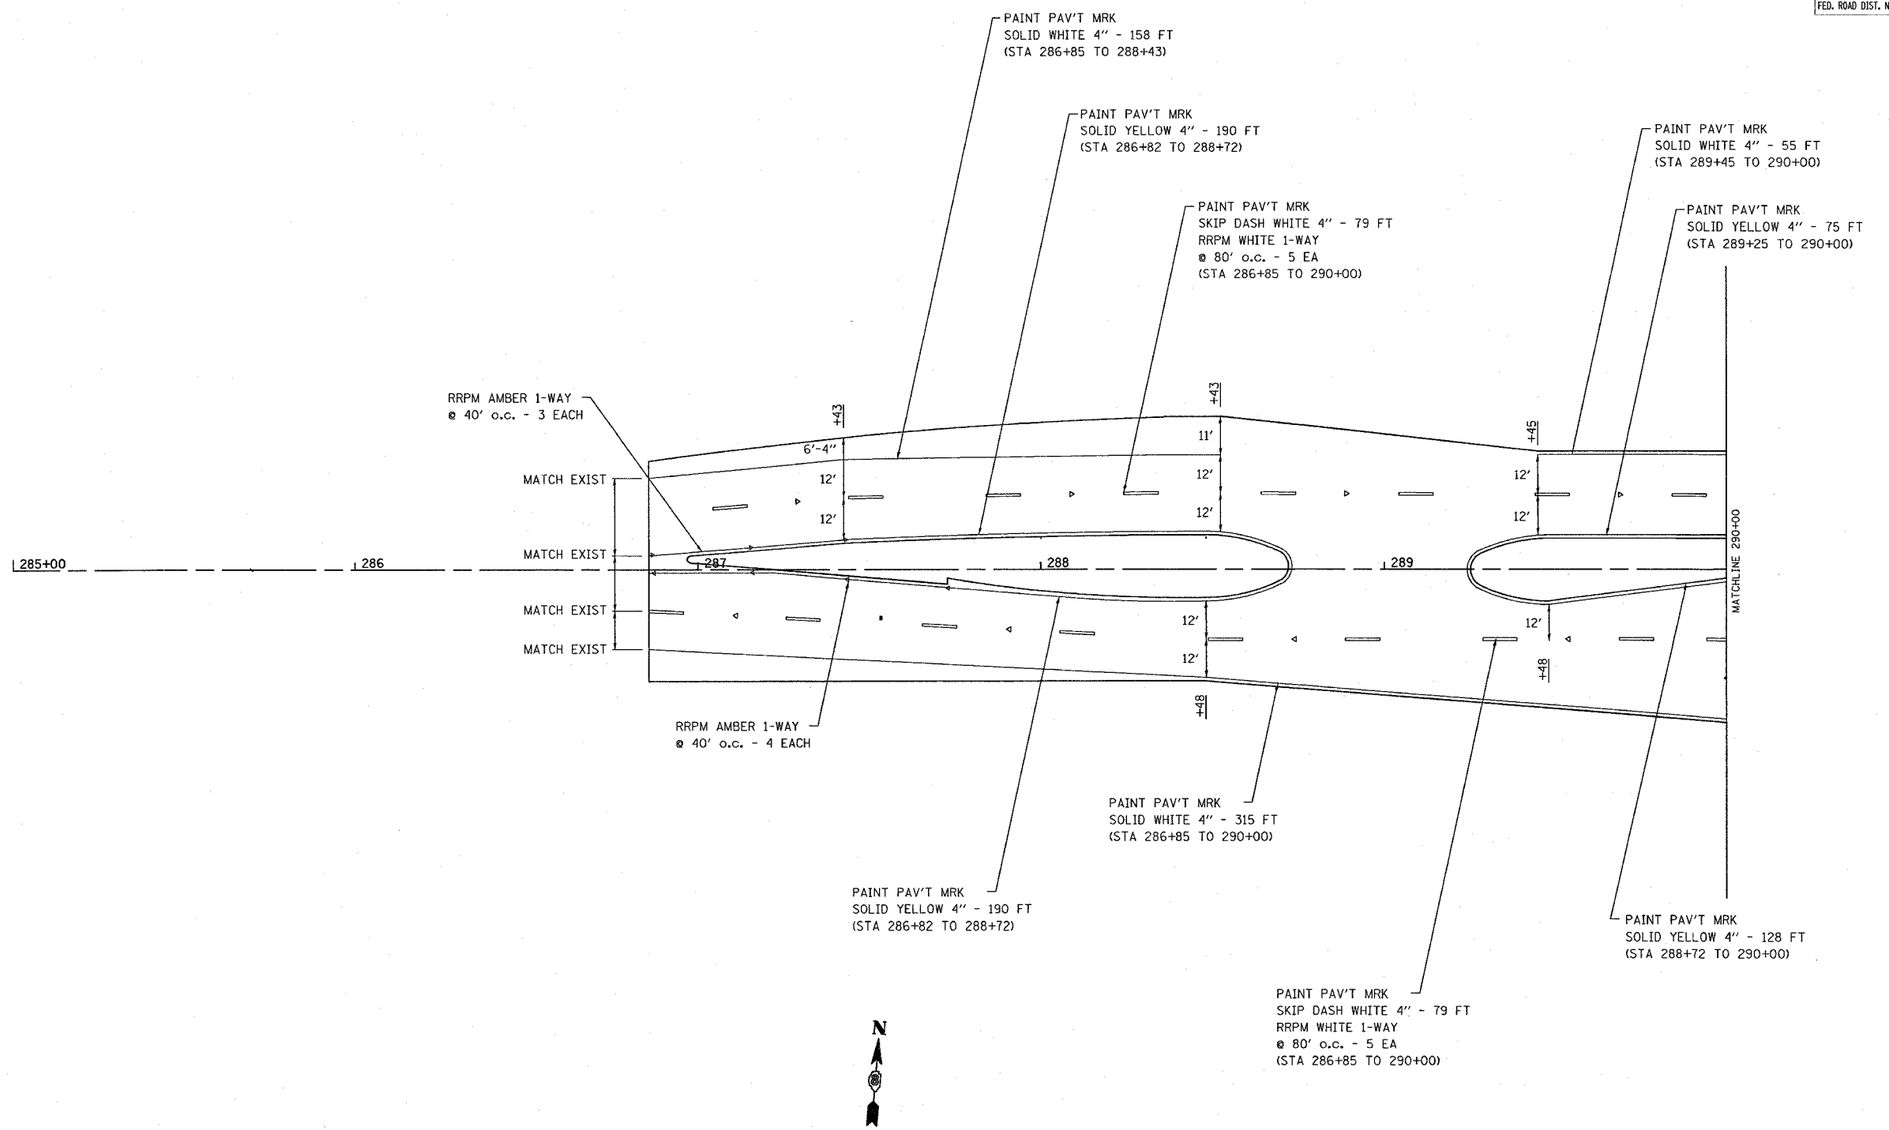

REVISIONS	
NAME	DATE

ILLINOIS DEPARTMENT OF TRANSPORTATION

PAVEMENT MARKING PLANS

FAU ROUTE 9128
SECTION 28-RS-1
MADISON COUNTY

SCALE: VERT. HORIZ.

DATE

DRAWN BY

CHECKED BY

PLOT DATE = 7/29/2005
FILE NAME = c:\projects\ed10105\plan\plrs10105a.dgn
PLOT SCALE = 20.0000 ' / IN.
REFERENCE = REF