F.A. RTE.	SECTION	COUNTY	TOTAL SHEETS	SHEET NO.
	02-00090-00-BT	DUPAGE	117	111
STA.		TO STA.		
FED. ROAD DIST. NO.	ILLINOIS	FED. AID PROJECT		
		CONTRACT NO. 83713		

FINAL SURVEY NOTE BOOK — SURVEYED / PLOTTED / TOPO DATE / AREAS / AREAS CHECKED / NO. — BY / DATE

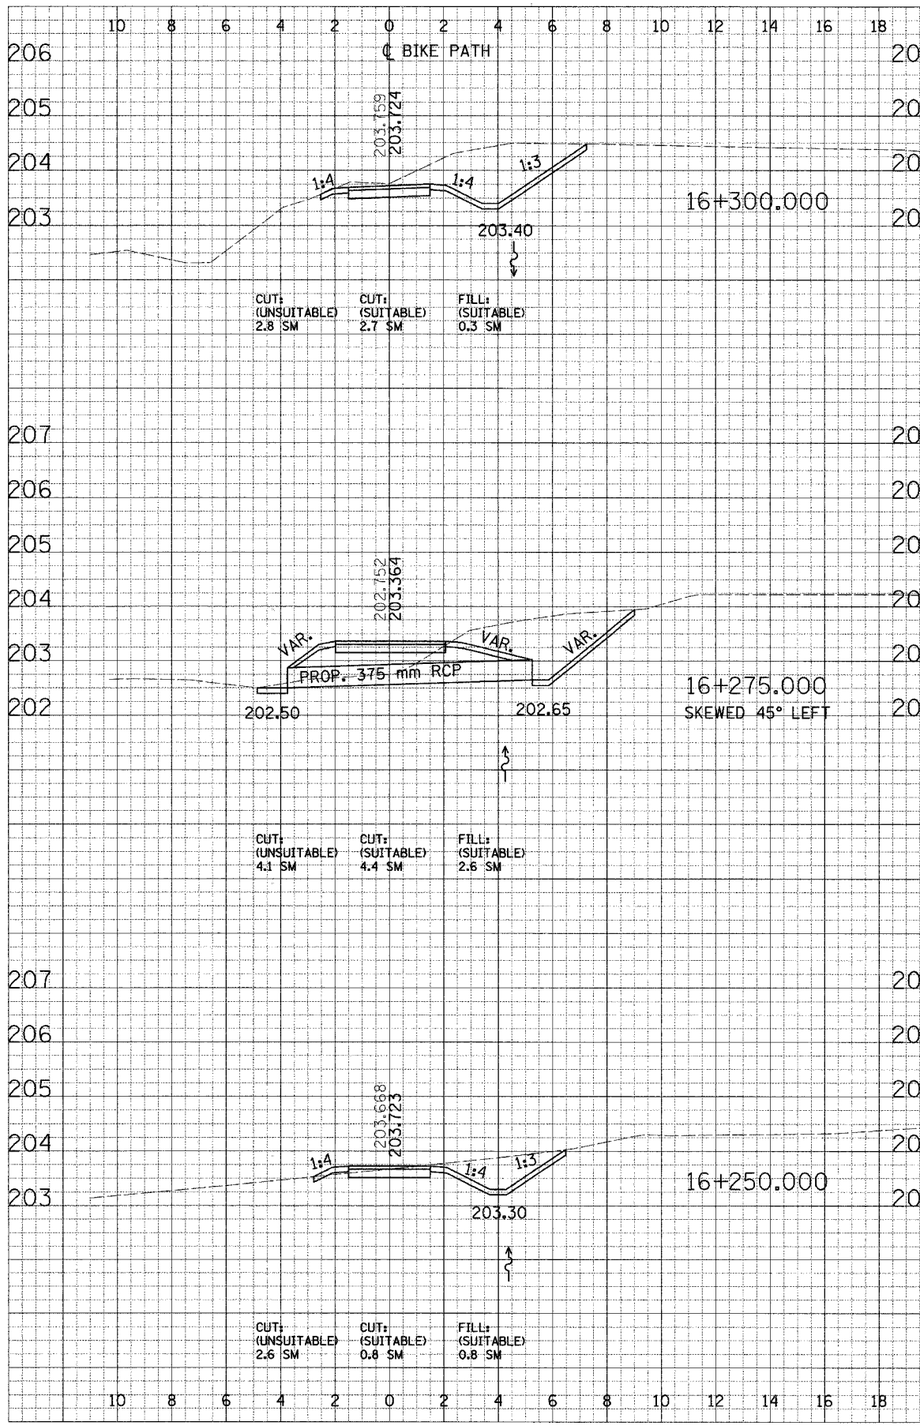

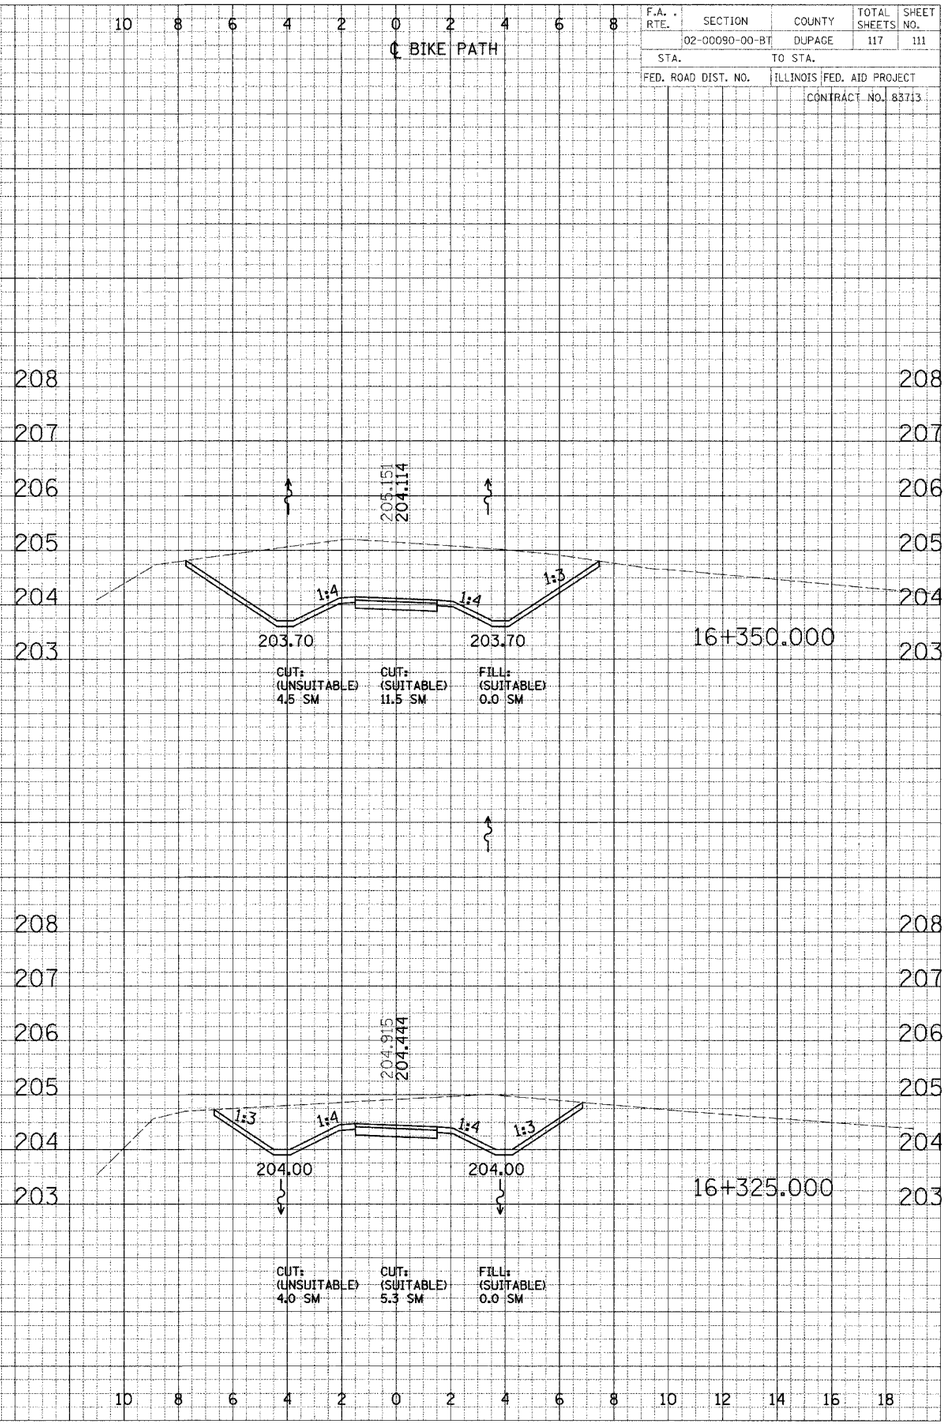

FINAL SURVEY NOTE BOOK — SURVEYED / PLOTTED / TOPO DATE / AREAS / AREAS CHECKED / NO. — BY / DATE

CROSS SECTIONS - NORTH AVE