F.A.P. RTE.	SECTION	COUNTY	TOTAL SHEETS	SHEET NO.
309	7HBR-1&7VBR	WHITESIDE	146	24
STA.		TO STA.		
FED. ROAD DIST. NO. 2	ILLINOIS	FED. AID PROJECT		
CONTRACT #84883				

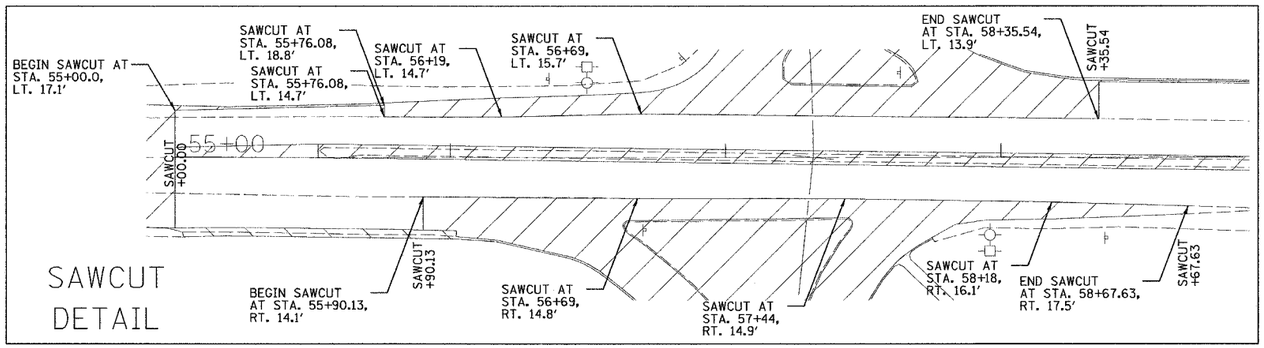

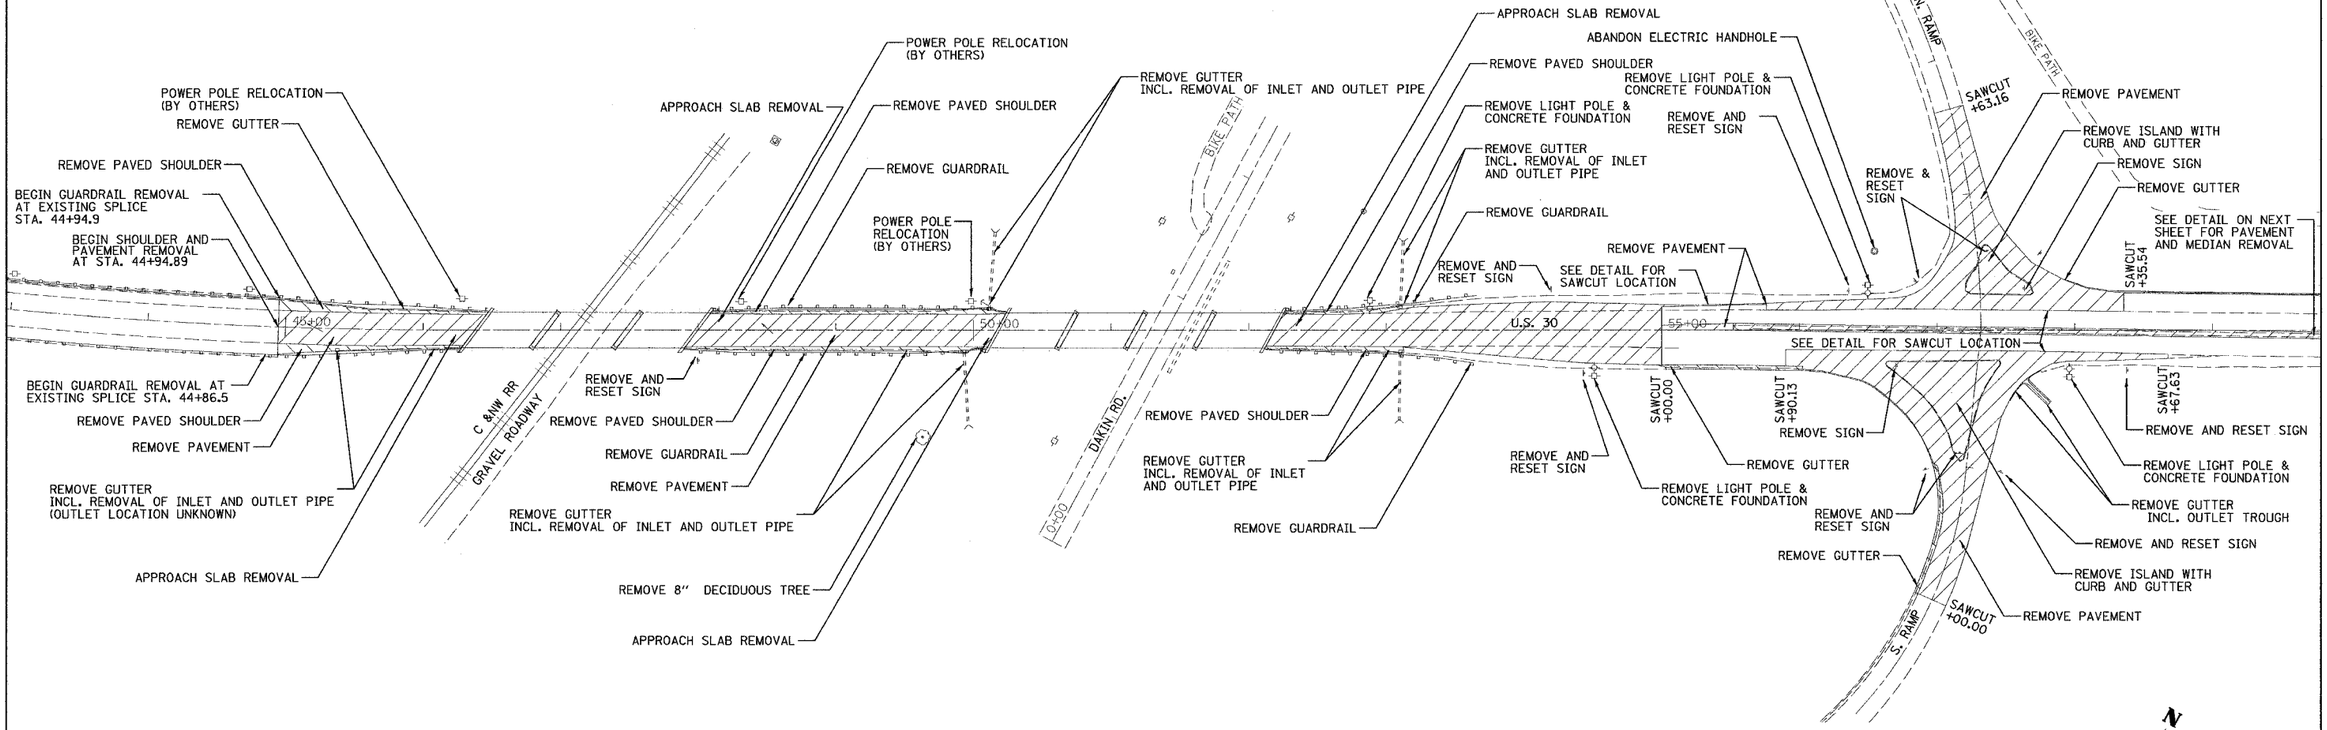

NOTE:
- SEE BRIDGE PLAN SHEETS FOR REMOVAL ITEMS
- REMOVE ALL EXISTING RAISED REFLECTIVE PAVEMENT MARKERS

LEGEND

AREA TO BE REMOVED

ILLINOIS DEPARTMENT OF TRANSPORTATION

REMOVALS

DRAWN BY SWEET

PLAN: SURVEYED / PLOTTED / ALIGNMENT CHECKED / R.T. OF WAY CHECKED / CADD FILE NAME / NOTE BOOK NO. / BY / DATE

PROFILE: SURVEYED / PLOTTED / GRADES CHECKED / B.M. NOTED / STRUCTURE NOTATNS CHKD / NOTE BOOK NO. / BY / DATE

WHKS 08/25/2005 06:32:57 AM k:\6279\Design\Z06492REM.dgn