F.A.U. RTE.	SECTION	COUNTY	TOTAL SHEETS	SHEET NO.
6371	93-00295-02-PV	MCLEAN	117	35
STA. 215+00.00	TO STA. 219+50.00			
	ILLINOIS			

CONTRACT NO. 87267

SEC. 17, T.23 N., R.2 E., 3rd P.M.
MCLEAN COUNTY, ILLINOIS

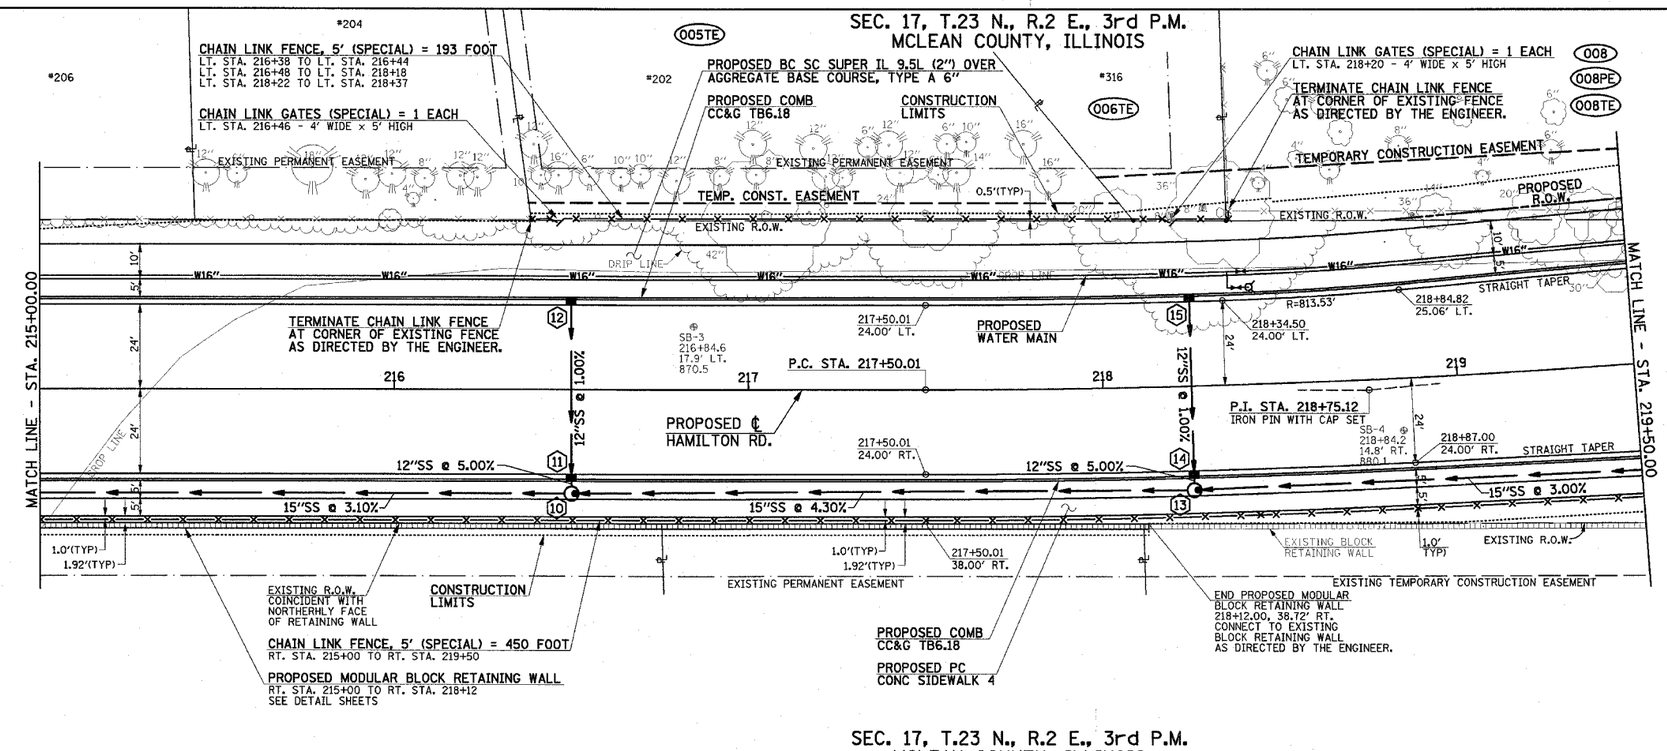

PROPOSED ℄ HAMILTON RD.
CURVE DATA
P.I. STA. 218+75.12
Δ = 5°18'22"
D = 2°07'19"
T = 125.11'
R = 2700.00'
L = 250.04'
E = 2.90'
P.C. STA. 217+50.01
P.T. STA. 220+00.05
S.E. = NONE

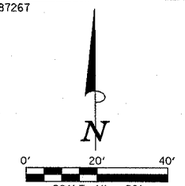

FOR REMOVAL/RELOCATION PLAN IN THIS AREA SEE SHEET NO. 27.

SEE HORIZONTAL ALIGNMENT LAYOUT AND CONTROL SHEETS FOR ADDITIONAL INFORMATION.

SEE SCHEDULE OF QUANTITIES FOR TYPICAL SECTION PAVEMENT PAY ITEMS AND THEIR LOCATIONS.

SEE PAVEMENT JOINTS AND WATER MAIN PLAN AND PROFILE SHEETS FOR ADDITIONAL INFORMATION.

SEE THE STAGE CONSTRUCTION AND MAINTENANCE OF TRAFFIC PLANS FOR THE VARIOUS STAGES AND CONSTRUCTION SEQUENCES ON HAMILTON RD.

SEC. 17, T.23 N., R.2 E., 3rd P.M.
MCLEAN COUNTY, ILLINOIS

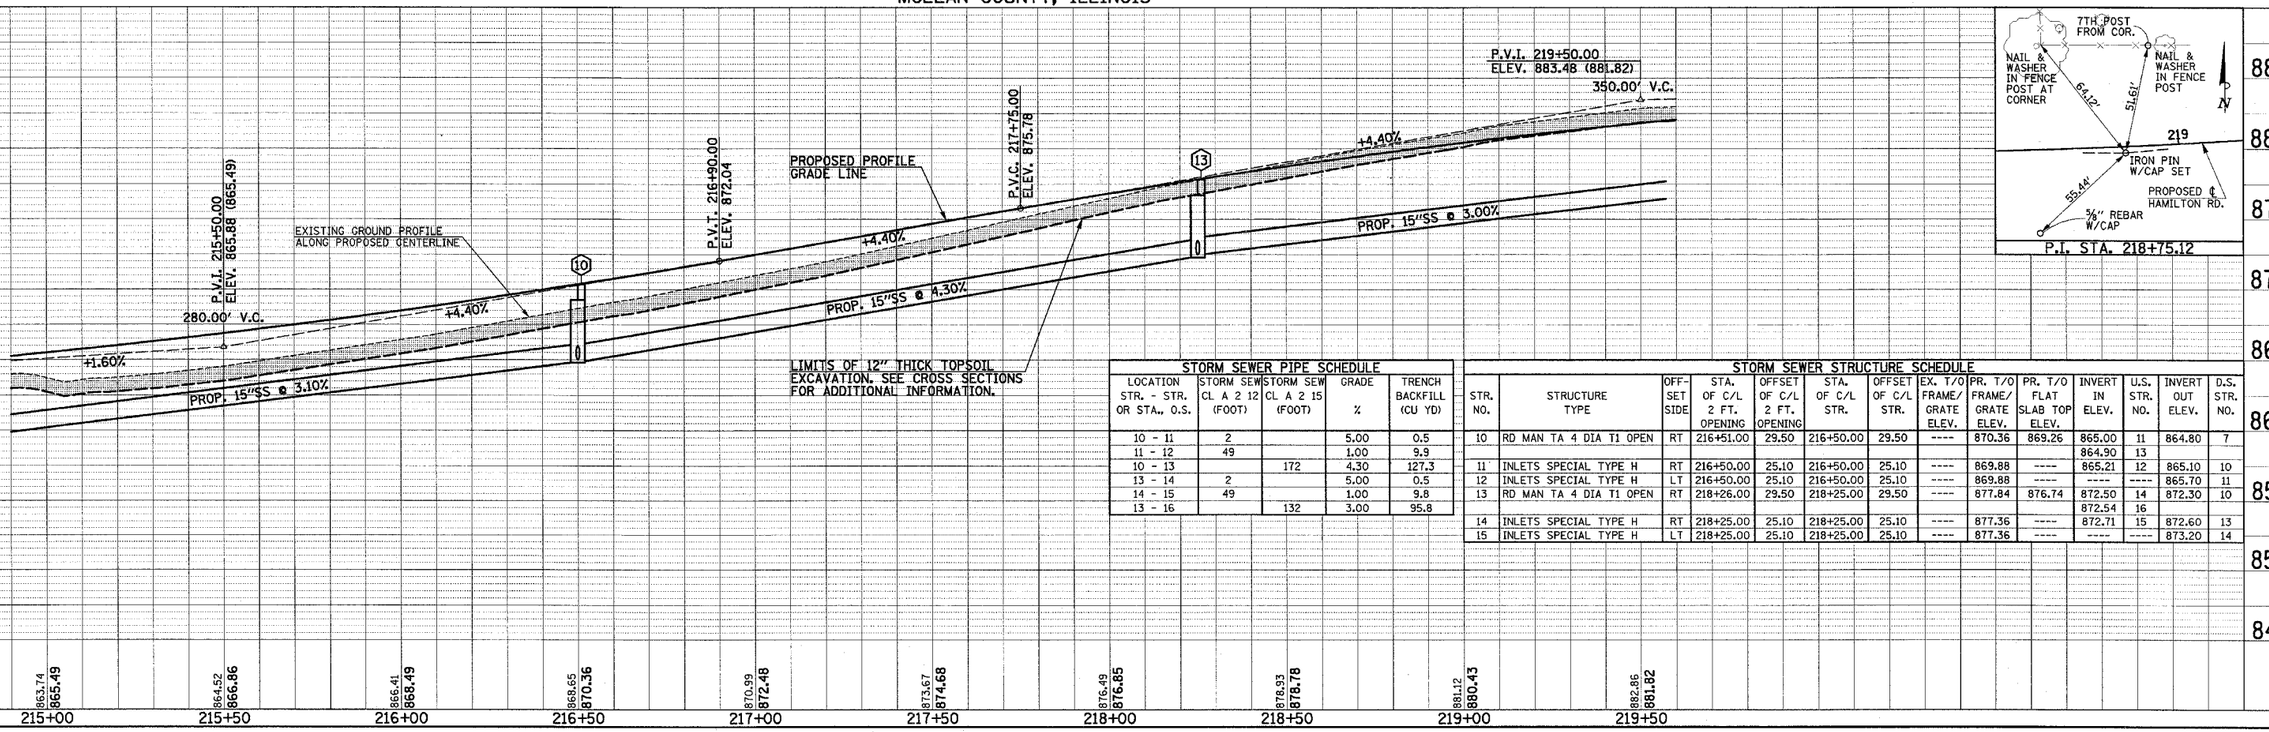

STORM SEWER PIPE SCHEDULE

LOCATION STR. - STR. OR STA., O.S.	STORM SEW CL A 2 12 (FOOT)	STORM SEW CL A 2 15 (FOOT)	GRADE %	TRENCH BACKFILL (CU YD)
10 - 11	2		5.00	0.5
11 - 12	49		1.00	9.9
10 - 13		172	4.30	127.3
13 - 14	2		5.00	0.5
14 - 15	49		1.00	9.8
13 - 16		132	3.00	95.8

STORM SEWER STRUCTURE SCHEDULE

STR. NO.	STRUCTURE TYPE	OFF-SET SIDE	STA. OF C/L 2 FT. OPENING	OFFSET OF C/L 2 FT. OPENING	STA. OF C/L STR.	OFFSET OF C/L STR.	EX. T/O FRAME/ GRATE ELEV.	PR. T/O FRAME/ GRATE ELEV.	PR. T/O FLAT SLAB TOP ELEV.	INVERT IN ELEV.	U.S. STR. NO.	INVERT OUT ELEV.	D.S. STR. NO.
10	RD MAN TA 4 DIA T1 OPEN	RT	216+51.00	29.50	216+50.00	29.50	----	870.36	869.26	865.00	11	864.80	7
										864.90	13		
11	INLETS SPECIAL TYPE H	RT	216+50.00	25.10	216+50.00	25.10	----	869.88	----	865.21	12	865.10	10
12	INLETS SPECIAL TYPE H	LT	216+50.00	25.10	216+50.00	25.10	----	869.88	----	----	----	865.70	11
13	RD MAN TA 4 DIA T1 OPEN	RT	218+26.00	29.50	218+25.00	29.50	----	877.84	876.74	872.50	14	872.30	10
										872.54	16		
14	INLETS SPECIAL TYPE H	RT	218+25.00	25.10	218+25.00	25.10	----	877.36	----	872.71	15	872.60	13
15	INLETS SPECIAL TYPE H	LT	218+25.00	25.10	218+25.00	25.10	----	877.36	----	----	----	873.20	14