F.A.U. RTE.	SECTION	COUNTY	TOTAL SHEETS	SHEET NO.
6371	93-00295-02-PV	MCLEAN	117	77
STA. 228+20.00	TO STA. 233+00.00			
	ILLINOIS			

CONTRACT NO. 87267

SEC. 17, T.23 N., R.2 E., 3rd P.M. MCLEAN COUNTY, ILLINOIS

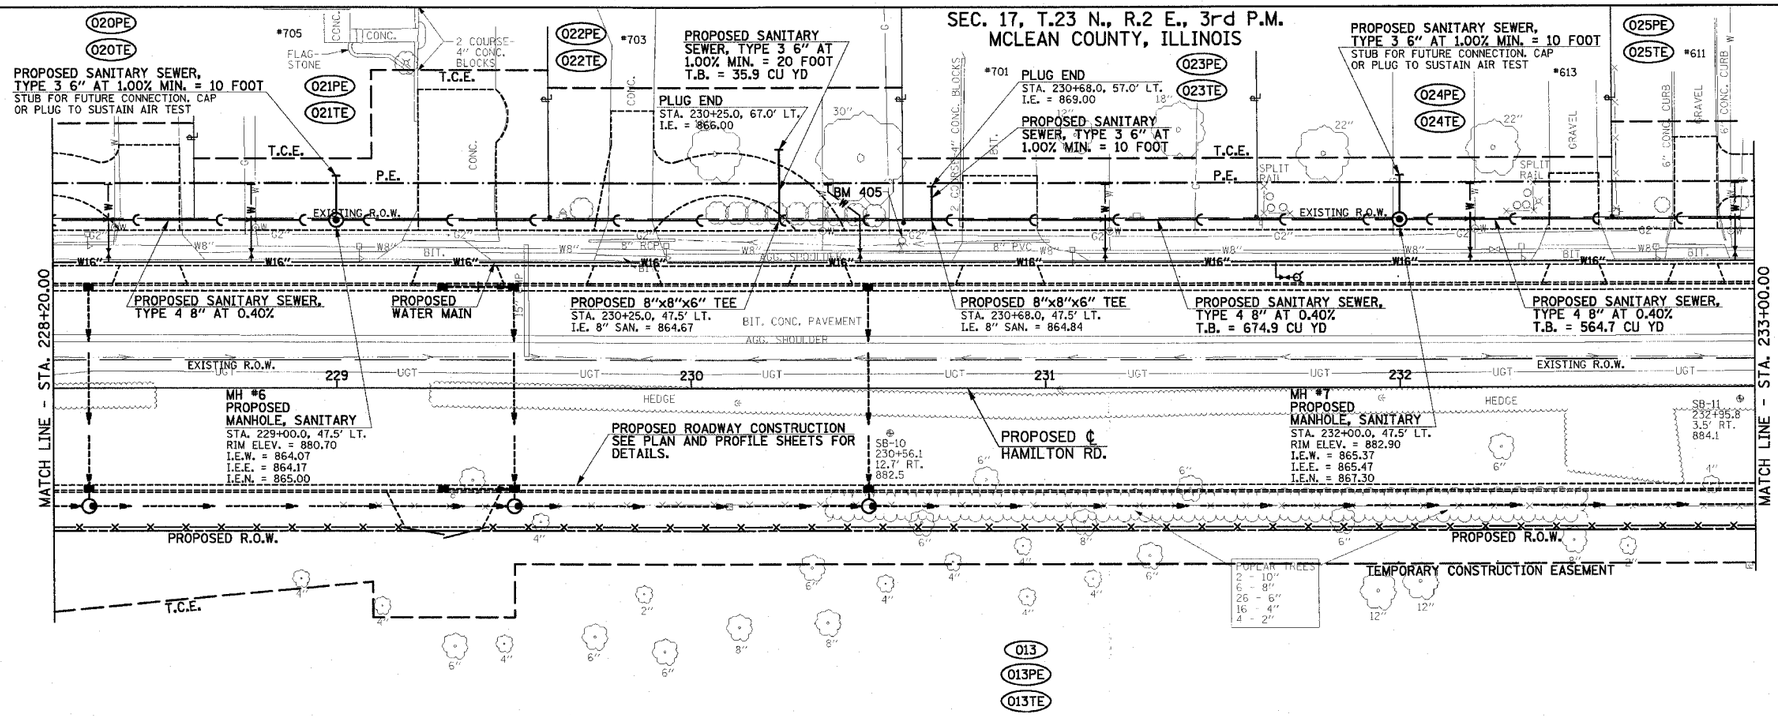

N

0' 20' 40'

SCALE: 1" = 20'

SEE SCHEDULE OF QUANTITIES FOR ADDITIONAL INFORMATION.
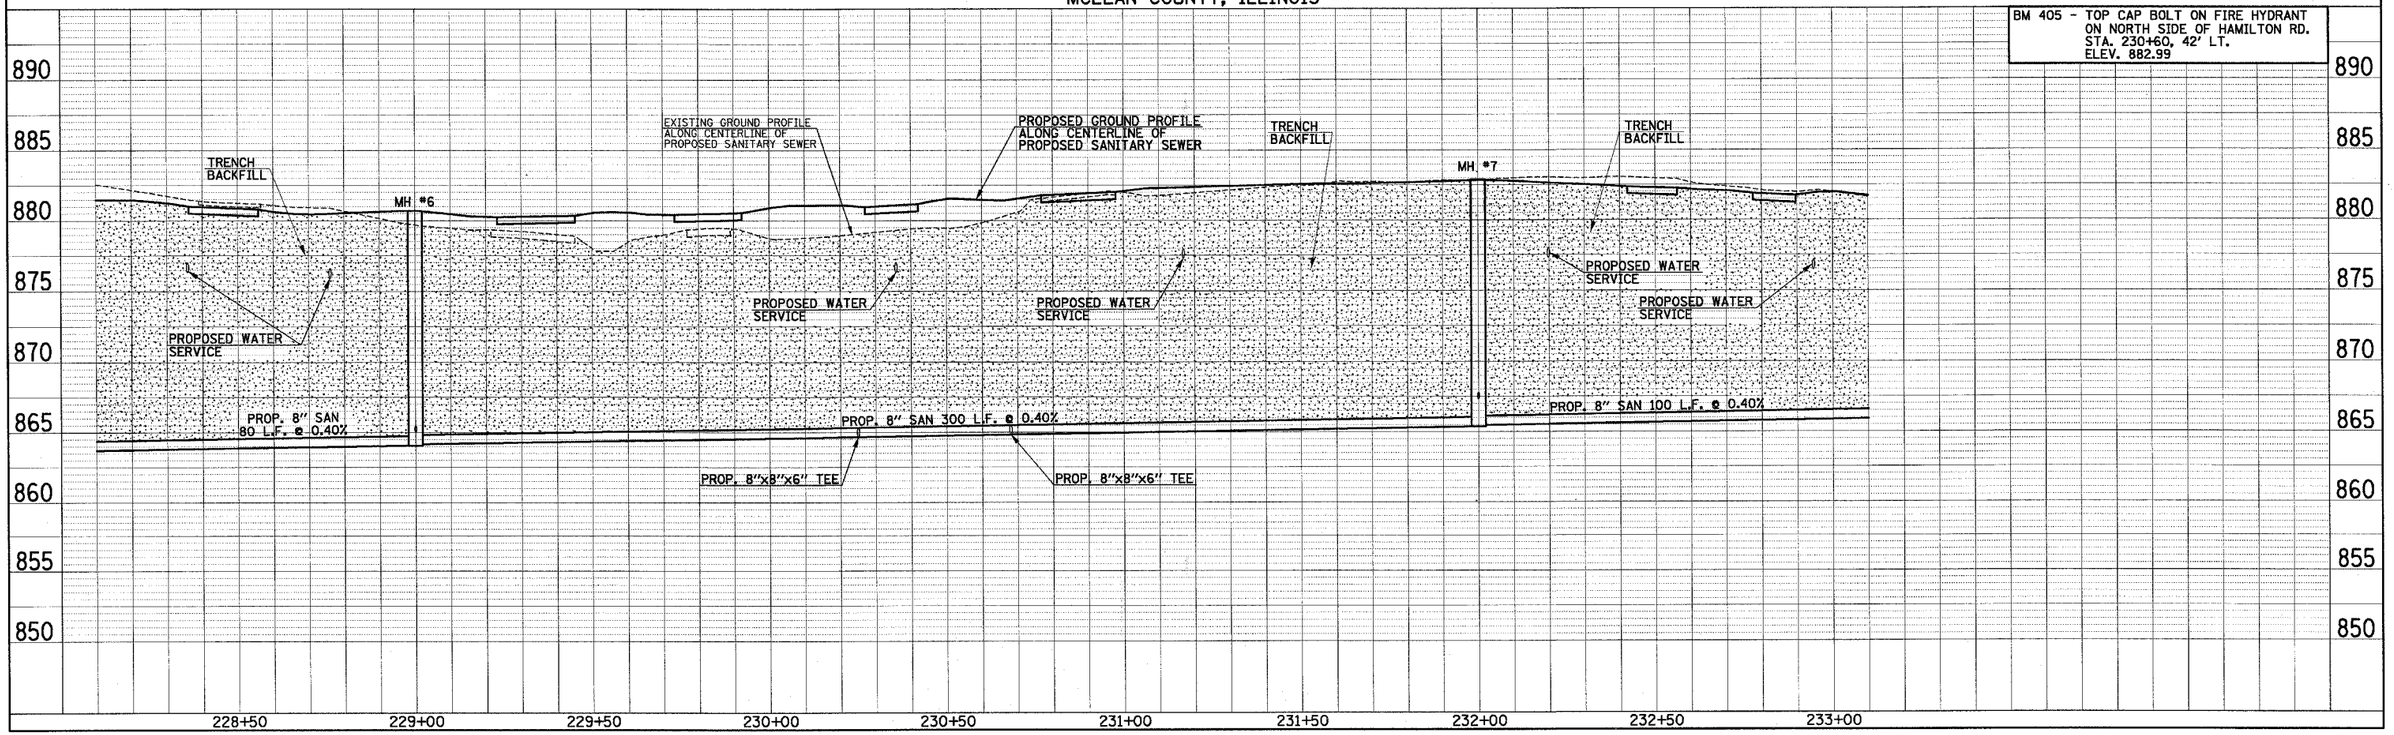
SEC. 17, T.23 N., R.2 E., 3rd P.M. MCLEAN COUNTY, ILLINOIS