BM 157 EL. = 585.274 CHISELED SQUARE ON TOP OF CONC. BLOCK RETAINING
186+19 40.6' RT. WALL SE OF BROWNSTOWN AGRONOMY CENTER.

F.A.P. RTE.	SECTION	COUNTY	TOTAL SHEETS	SHEET NO.
750	(112,113) Y, WRS	FAYETTE	178	17
STA. 172+00	TO STA. 204+00			
FED. ROAD DIST. NO. 7	ILLINOIS	FED. AID PROJECT		

CONTRACT NO. 94927

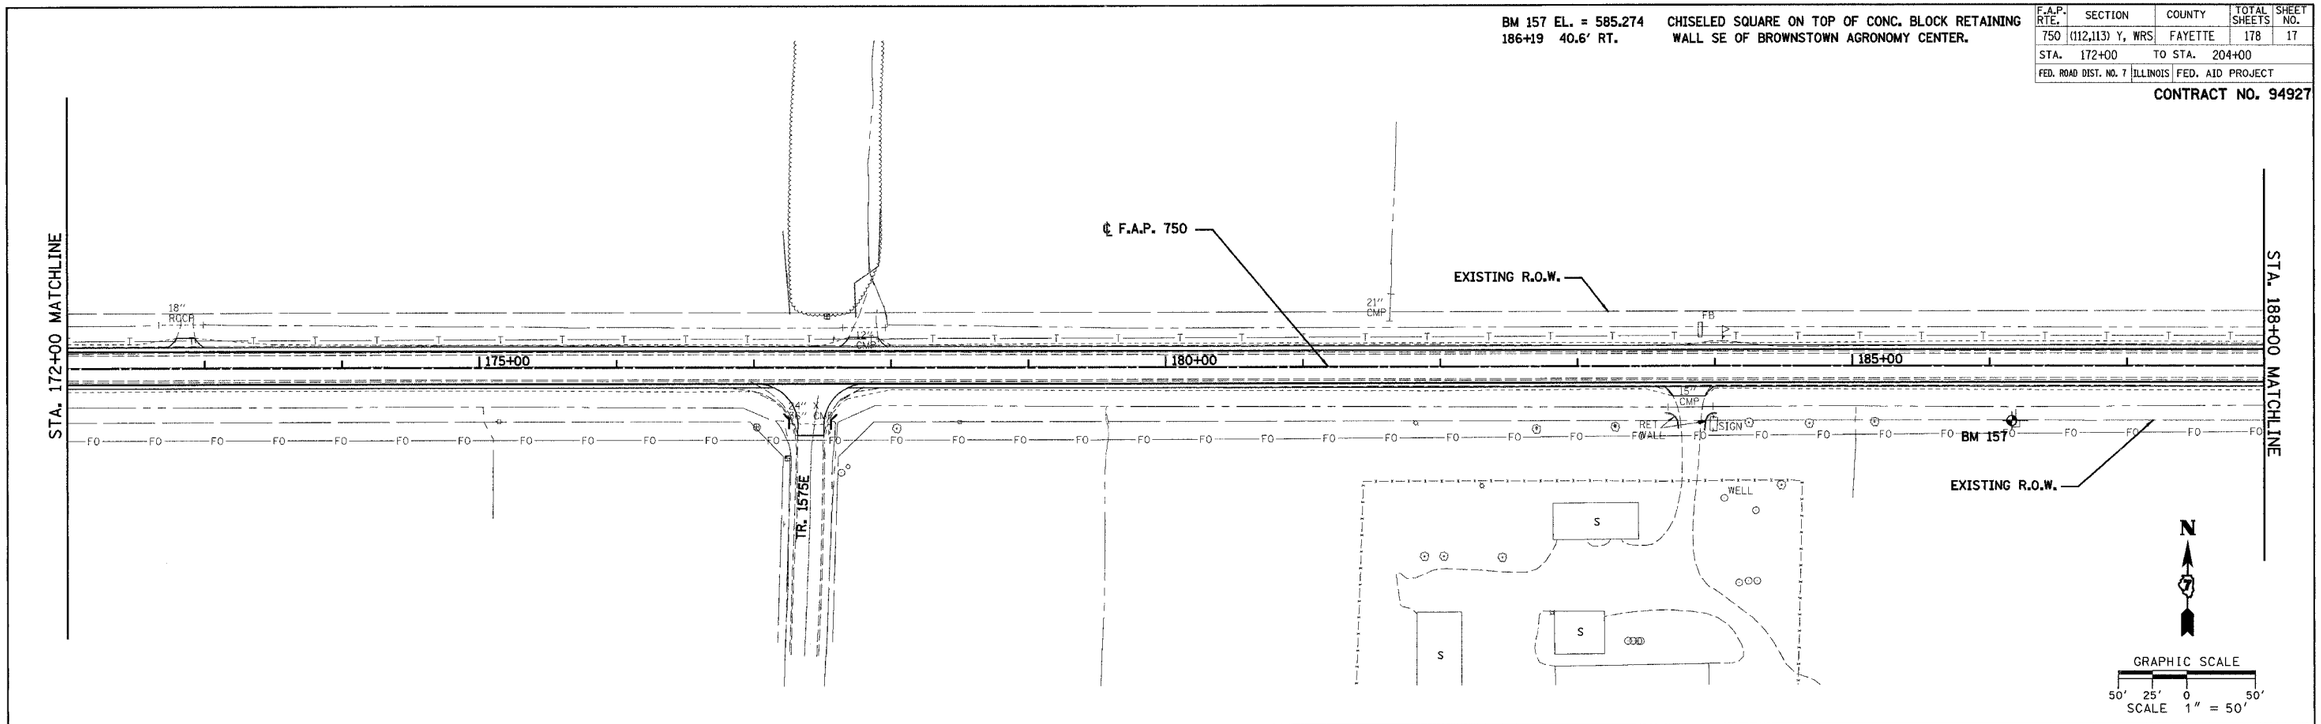

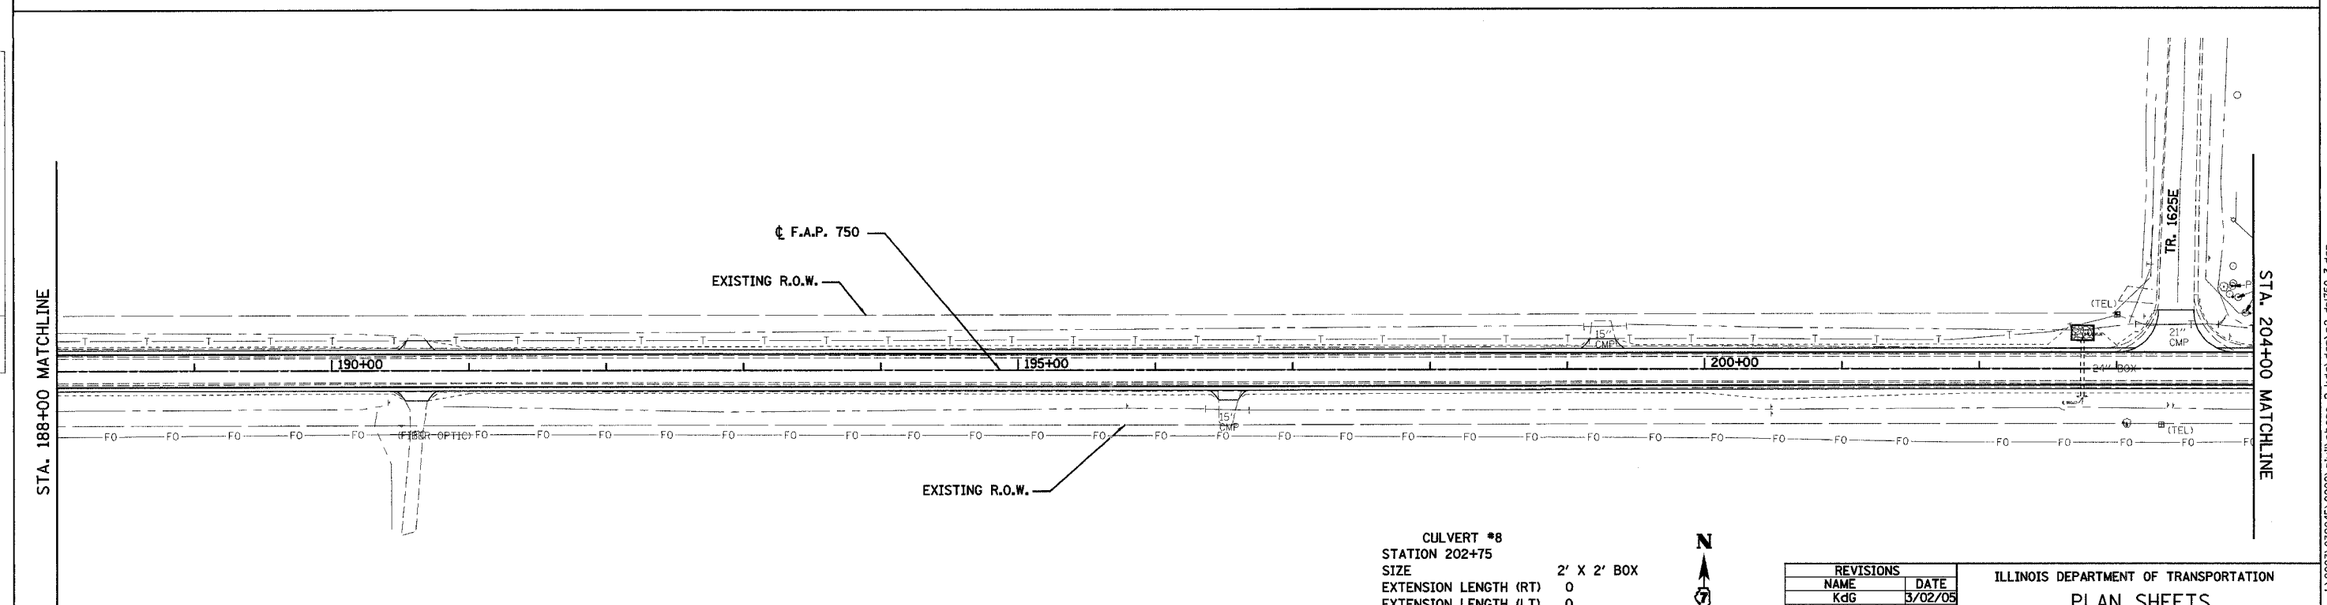

CULVERT #8
STATION 202+75

SIZE	2' X 2' BOX
EXTENSION LENGTH (RT)	0
EXTENSION LENGTH (LT)	0
END SECTION (EA)	0
RIPRAP (SQ YD)	19

GRAPHIC SCALE
50' 25' 0 50'
SCALE 1" = 50'

REVISIONS	
NAME	DATE
KdG	3/02/05

ILLINOIS DEPARTMENT OF TRANSPORTATION

PLAN SHEETS
SHEET 3 OF 10

F.A.P. 750 (IL. RTE. 185)
SECTION 112,113 - FAYETTE CO.

SCALE: 1"=50' DRAWN BY CRO
DATE JULY 22, 2005 CHECKED BY RCY

3:37:02 PM 8/1/2005 J:\2003\030045\0002\civil\phase 2 kdg\dgn\p2_dpl750_3.dgn