F.A.P. RTE.	SECTION	COUNTY	TOTAL SHEETS	SHEET NO.
750	(112,113) Y, WRS	FAYETTE	178	53
STA.		TO STA.		
FED. ROAD DIST. NO. 7	ILLINOIS	FED. AID PROJECT		

CONTRACT NO. 94927

DATE	BY	
		SURVEYED
		PLOTTED
		SCALE
		AREAS
		AREAS CHECKED

FINAL SURVEY
NOTE BOOK
NOS.

DATE	BY	
		SURVEYED
		PLOTTED
		SCALE
		AREAS
		AREAS CHECKED

ORIGINAL SURVEY
NOTE BOOK
NOS.

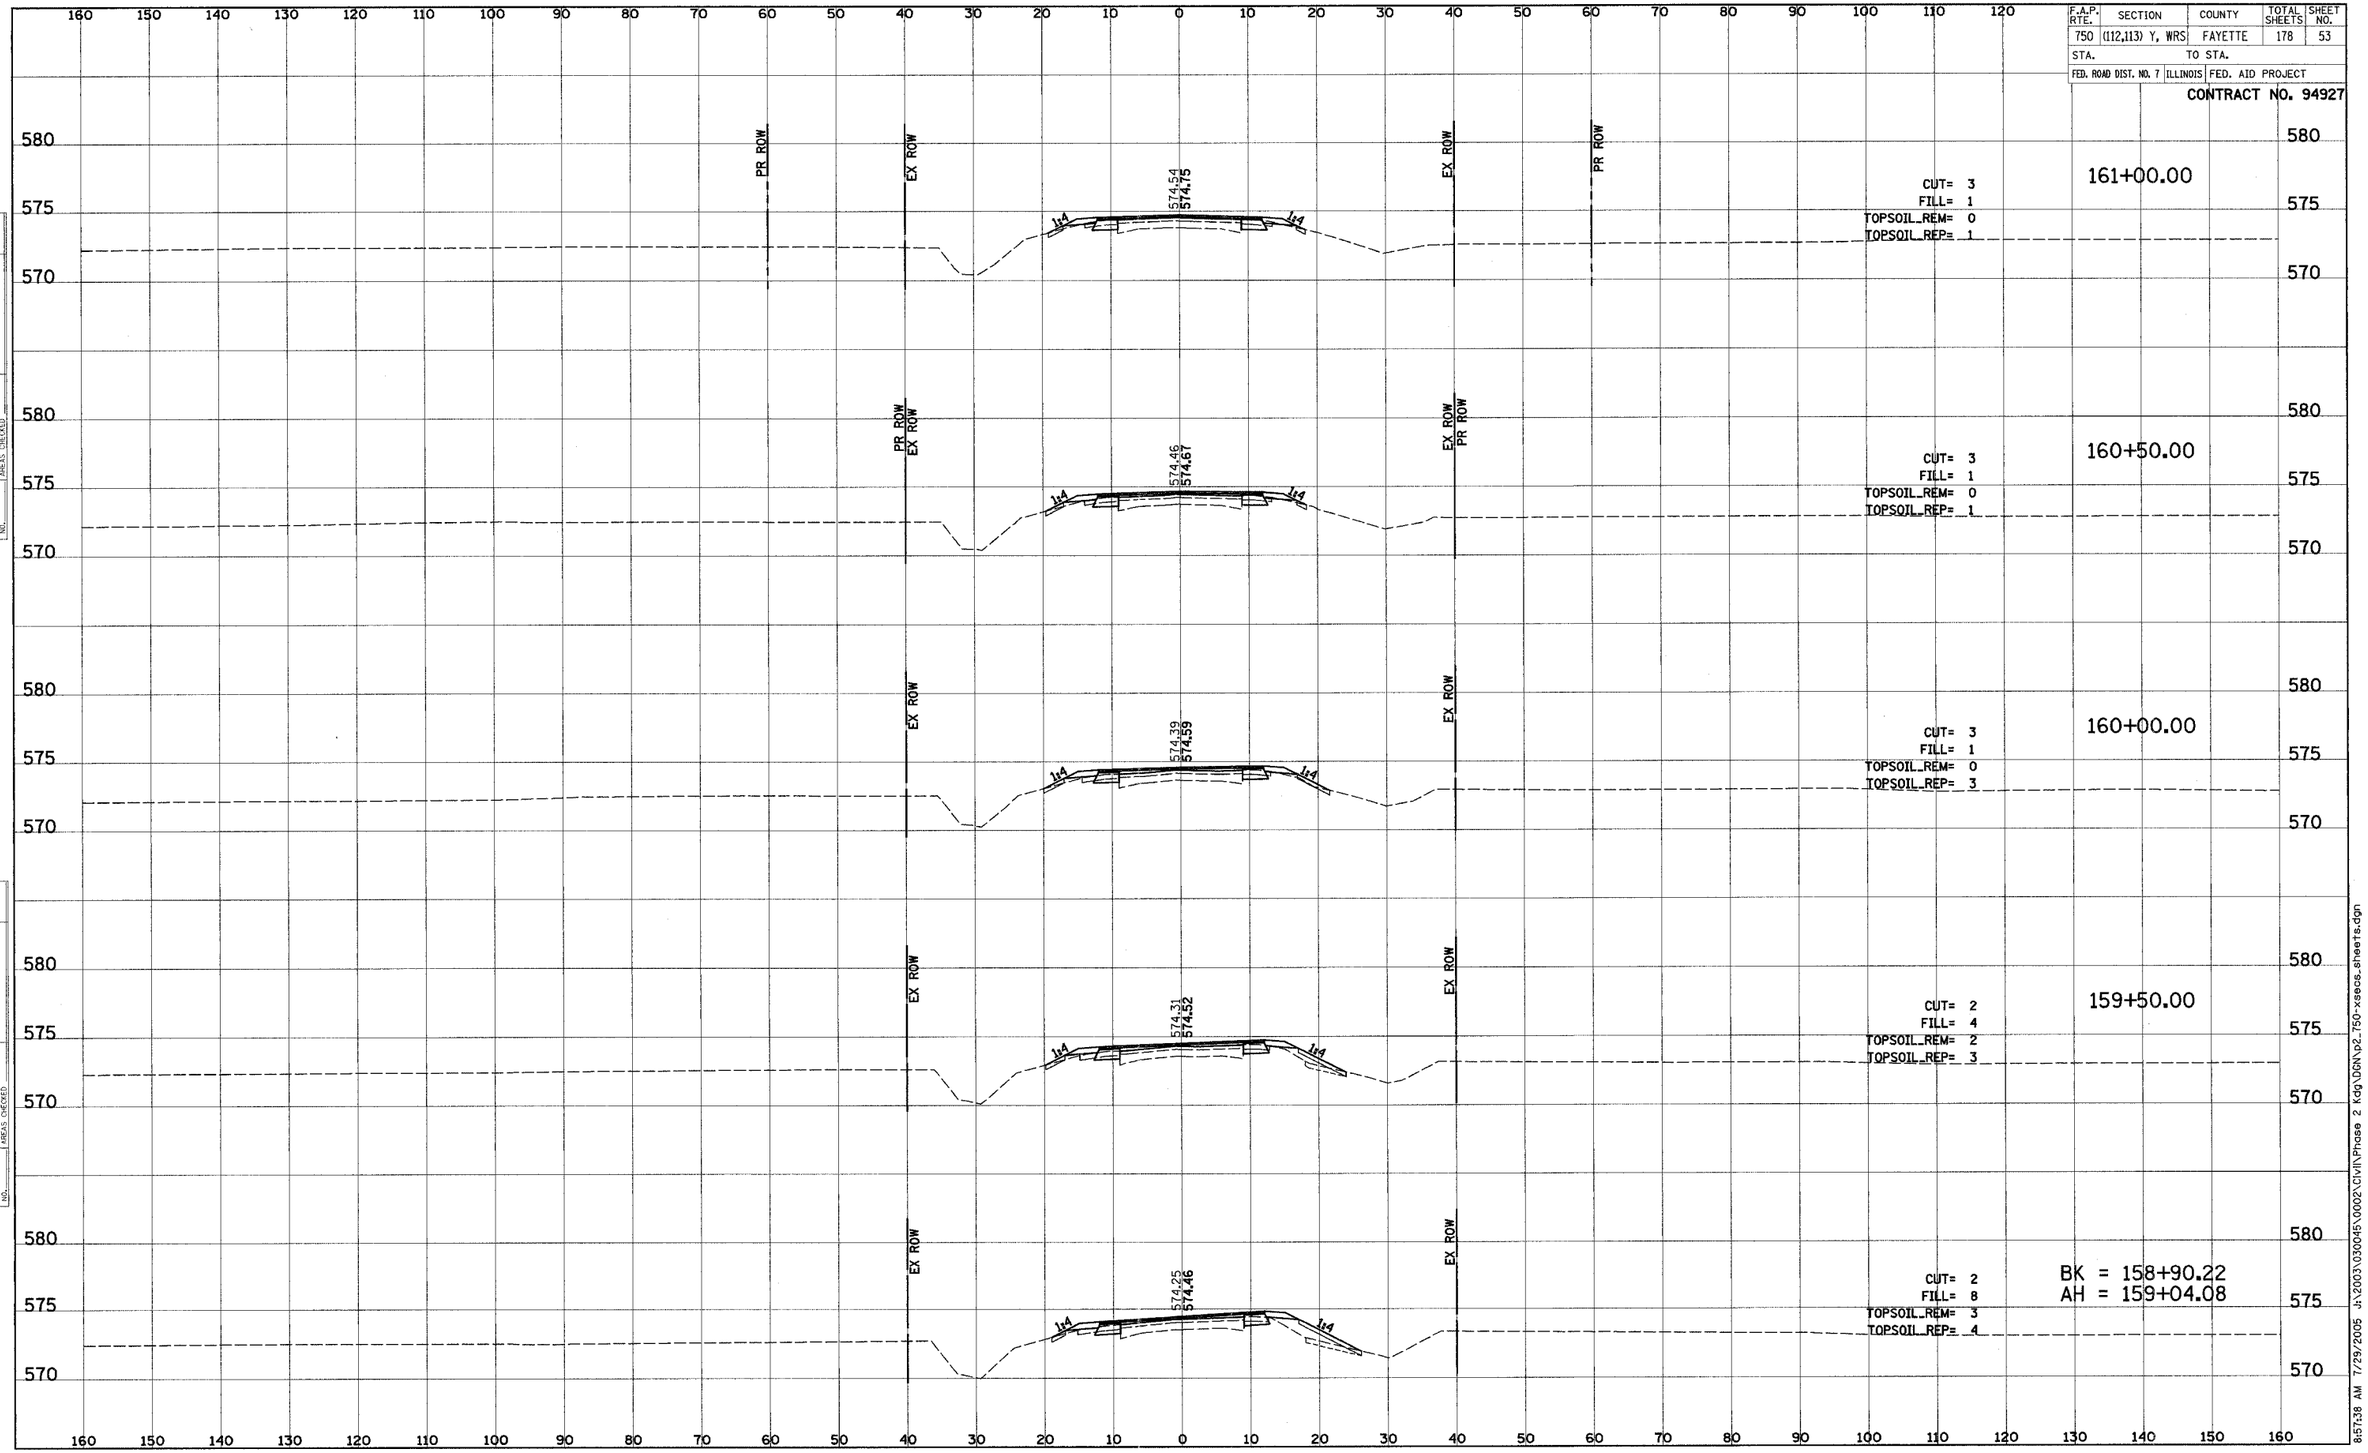

8:57:38 AM 7/29/2005 J:\2003\030045\0002\Civil\Phase 2 Kdg\D6N\p2_750-xsecs_sheets.dgn