F.A.P. RTE.	SECTION	COUNTY	TOTAL SHEETS	SHEET NO.
750	(112,113) Y, WRS	FAYETTE	178	86
STA.	TO STA.			
FED. ROAD DIST. NO. 7	ILLINOIS	FED. AID PROJECT		

CONTRACT NO. 94927

DATE	BY	
		SURVEYED
		PLOTTED
		DRAWN
		AREAS
		AREAS CHECKED

FINAL SURVEY
NOTE BOOK
NO.

ORIGINAL SURVEY
NOTE BOOK
NO.

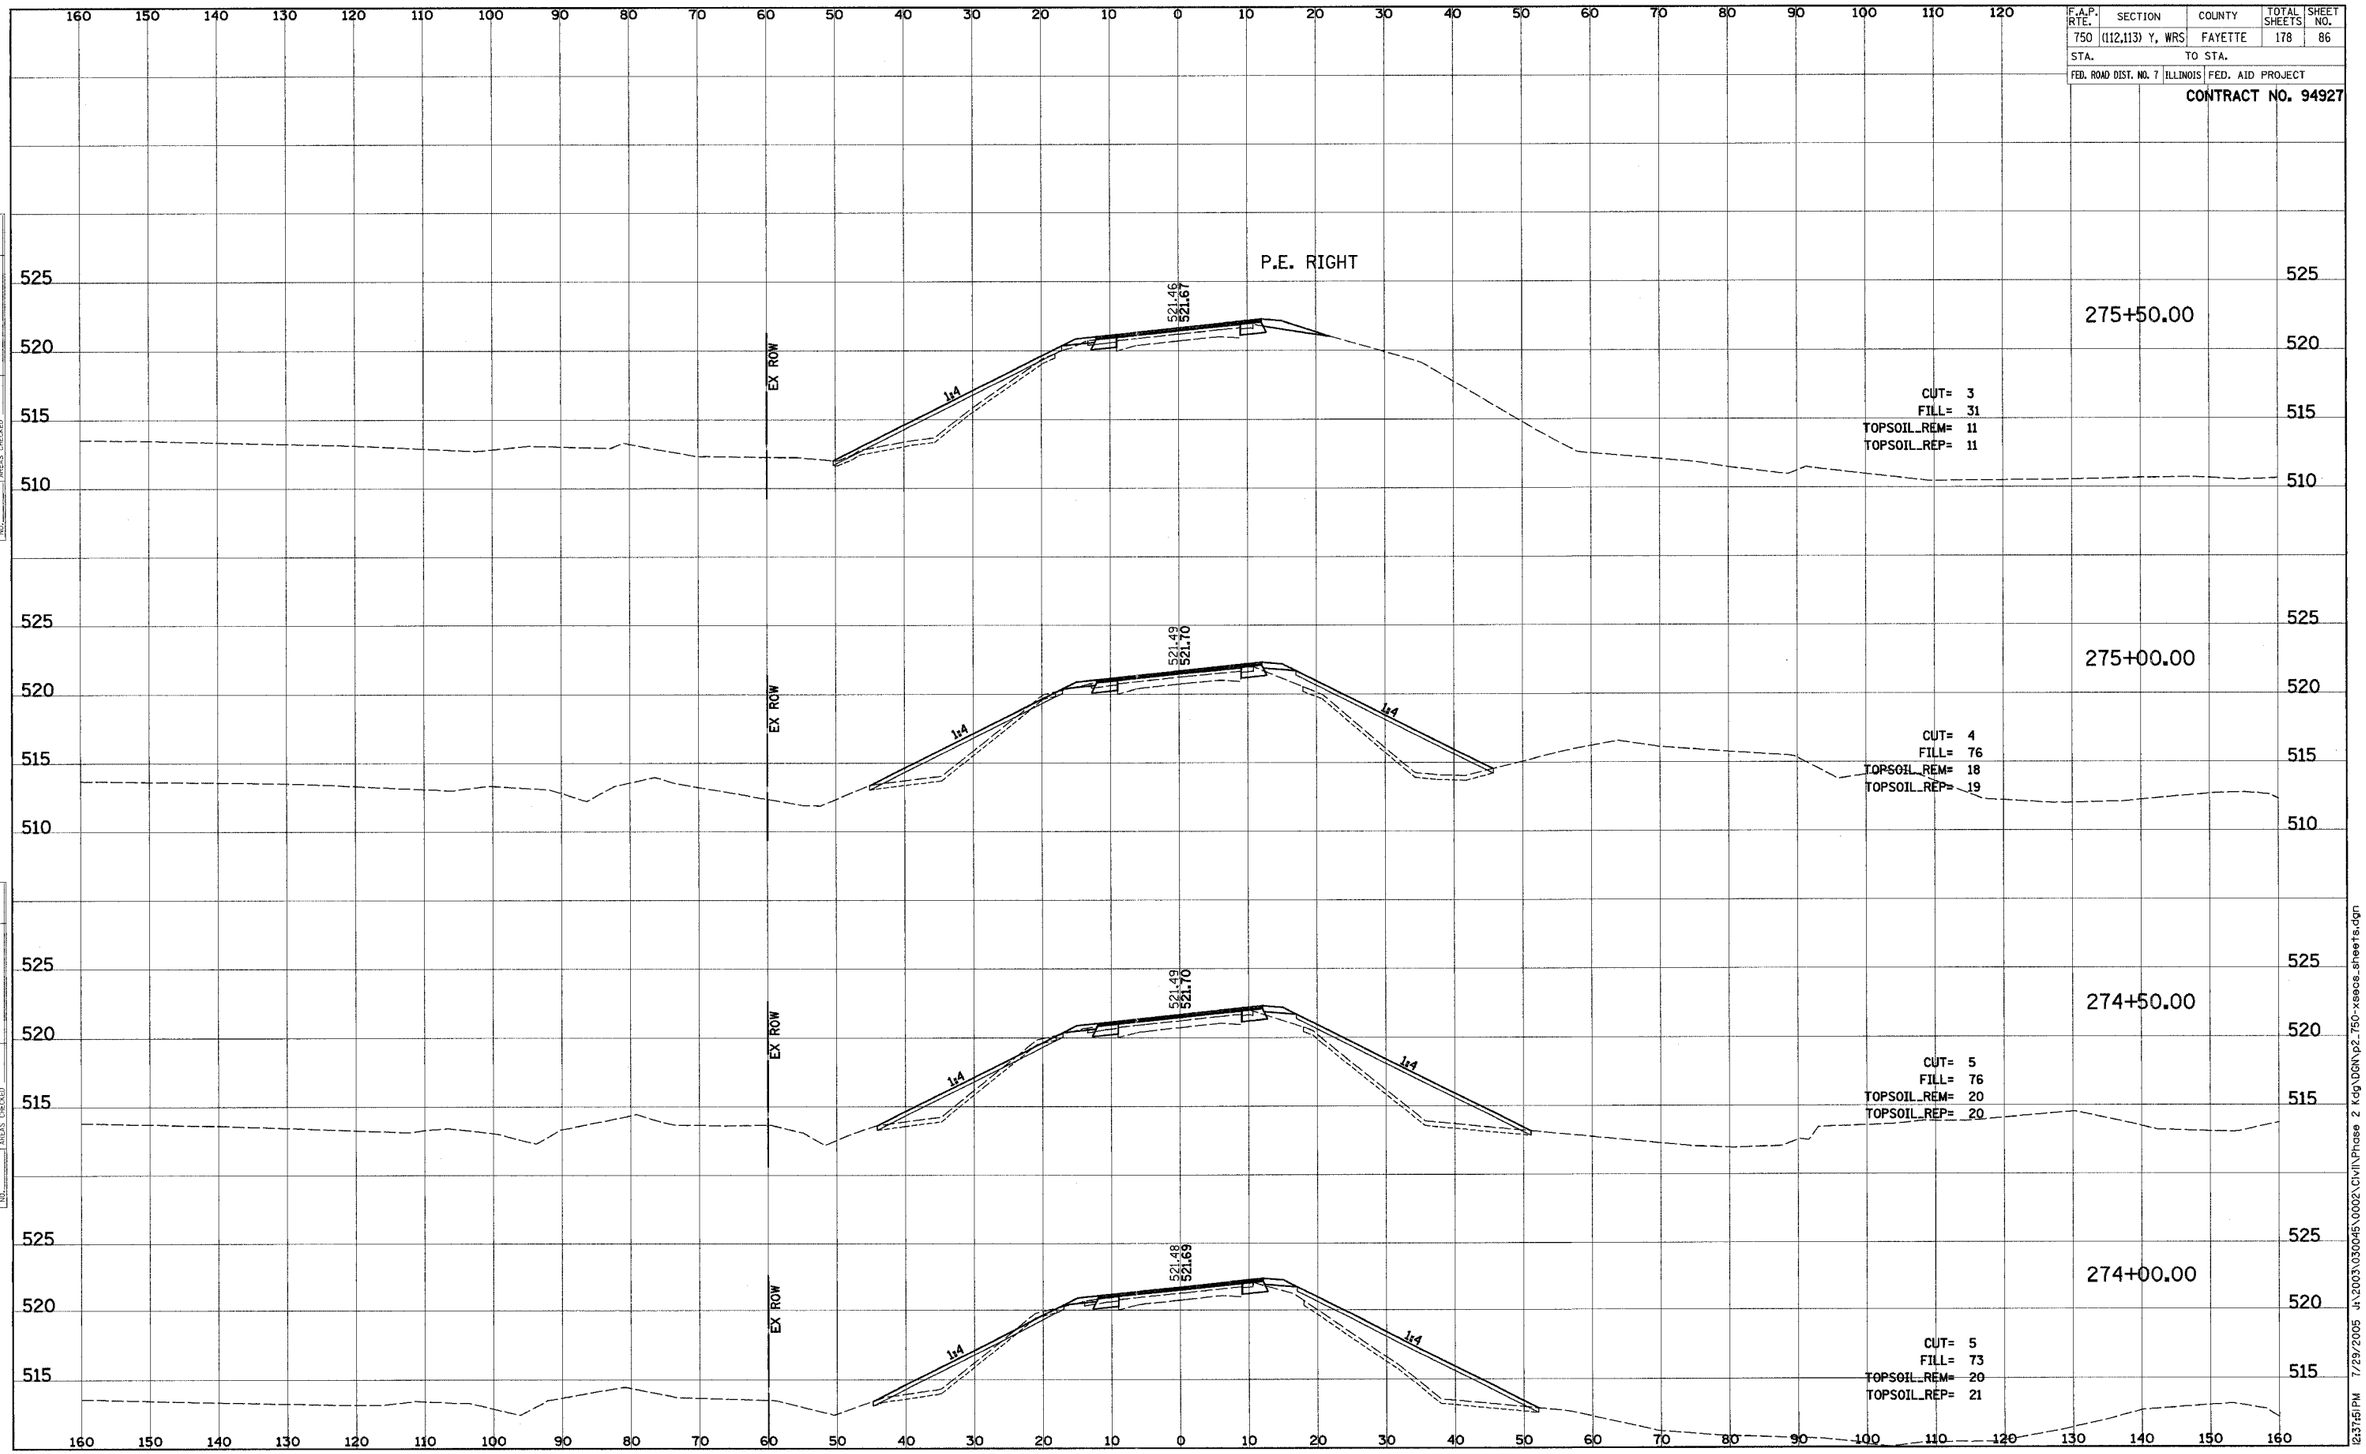

J:\2003\030045\0002\Civil\Phase 2 fdg\DGN\p2_750-xsecs_sheets.dgn 7/29/2005 12:37:51 PM