| F.A.P. RTE. | SECTION | COUNTY | TOTAL SHEETS | SHEET NO. |
|---|---|---|---|---|
| 750 | (112,113) Y, WRS | FAYETTE | 178 | 160 |
| STA. | TO STA. | | | |
| FED. ROAD DIST. NO. 7 | ILLINOIS | FED. AID PROJECT | | |

CONTRACT NO. 94927

FINAL SURVEY NOTE BOOK — NO. — BY — DATE
SURVEYED — PLOTTED — HORIZ. — AREAS — AREAS CHECKED

ORIGINAL SURVEY NOTE BOOK — NO. — BY — DATE
SURVEYED — PLOTTED — HORIZ. — AREAS — AREAS CHECKED

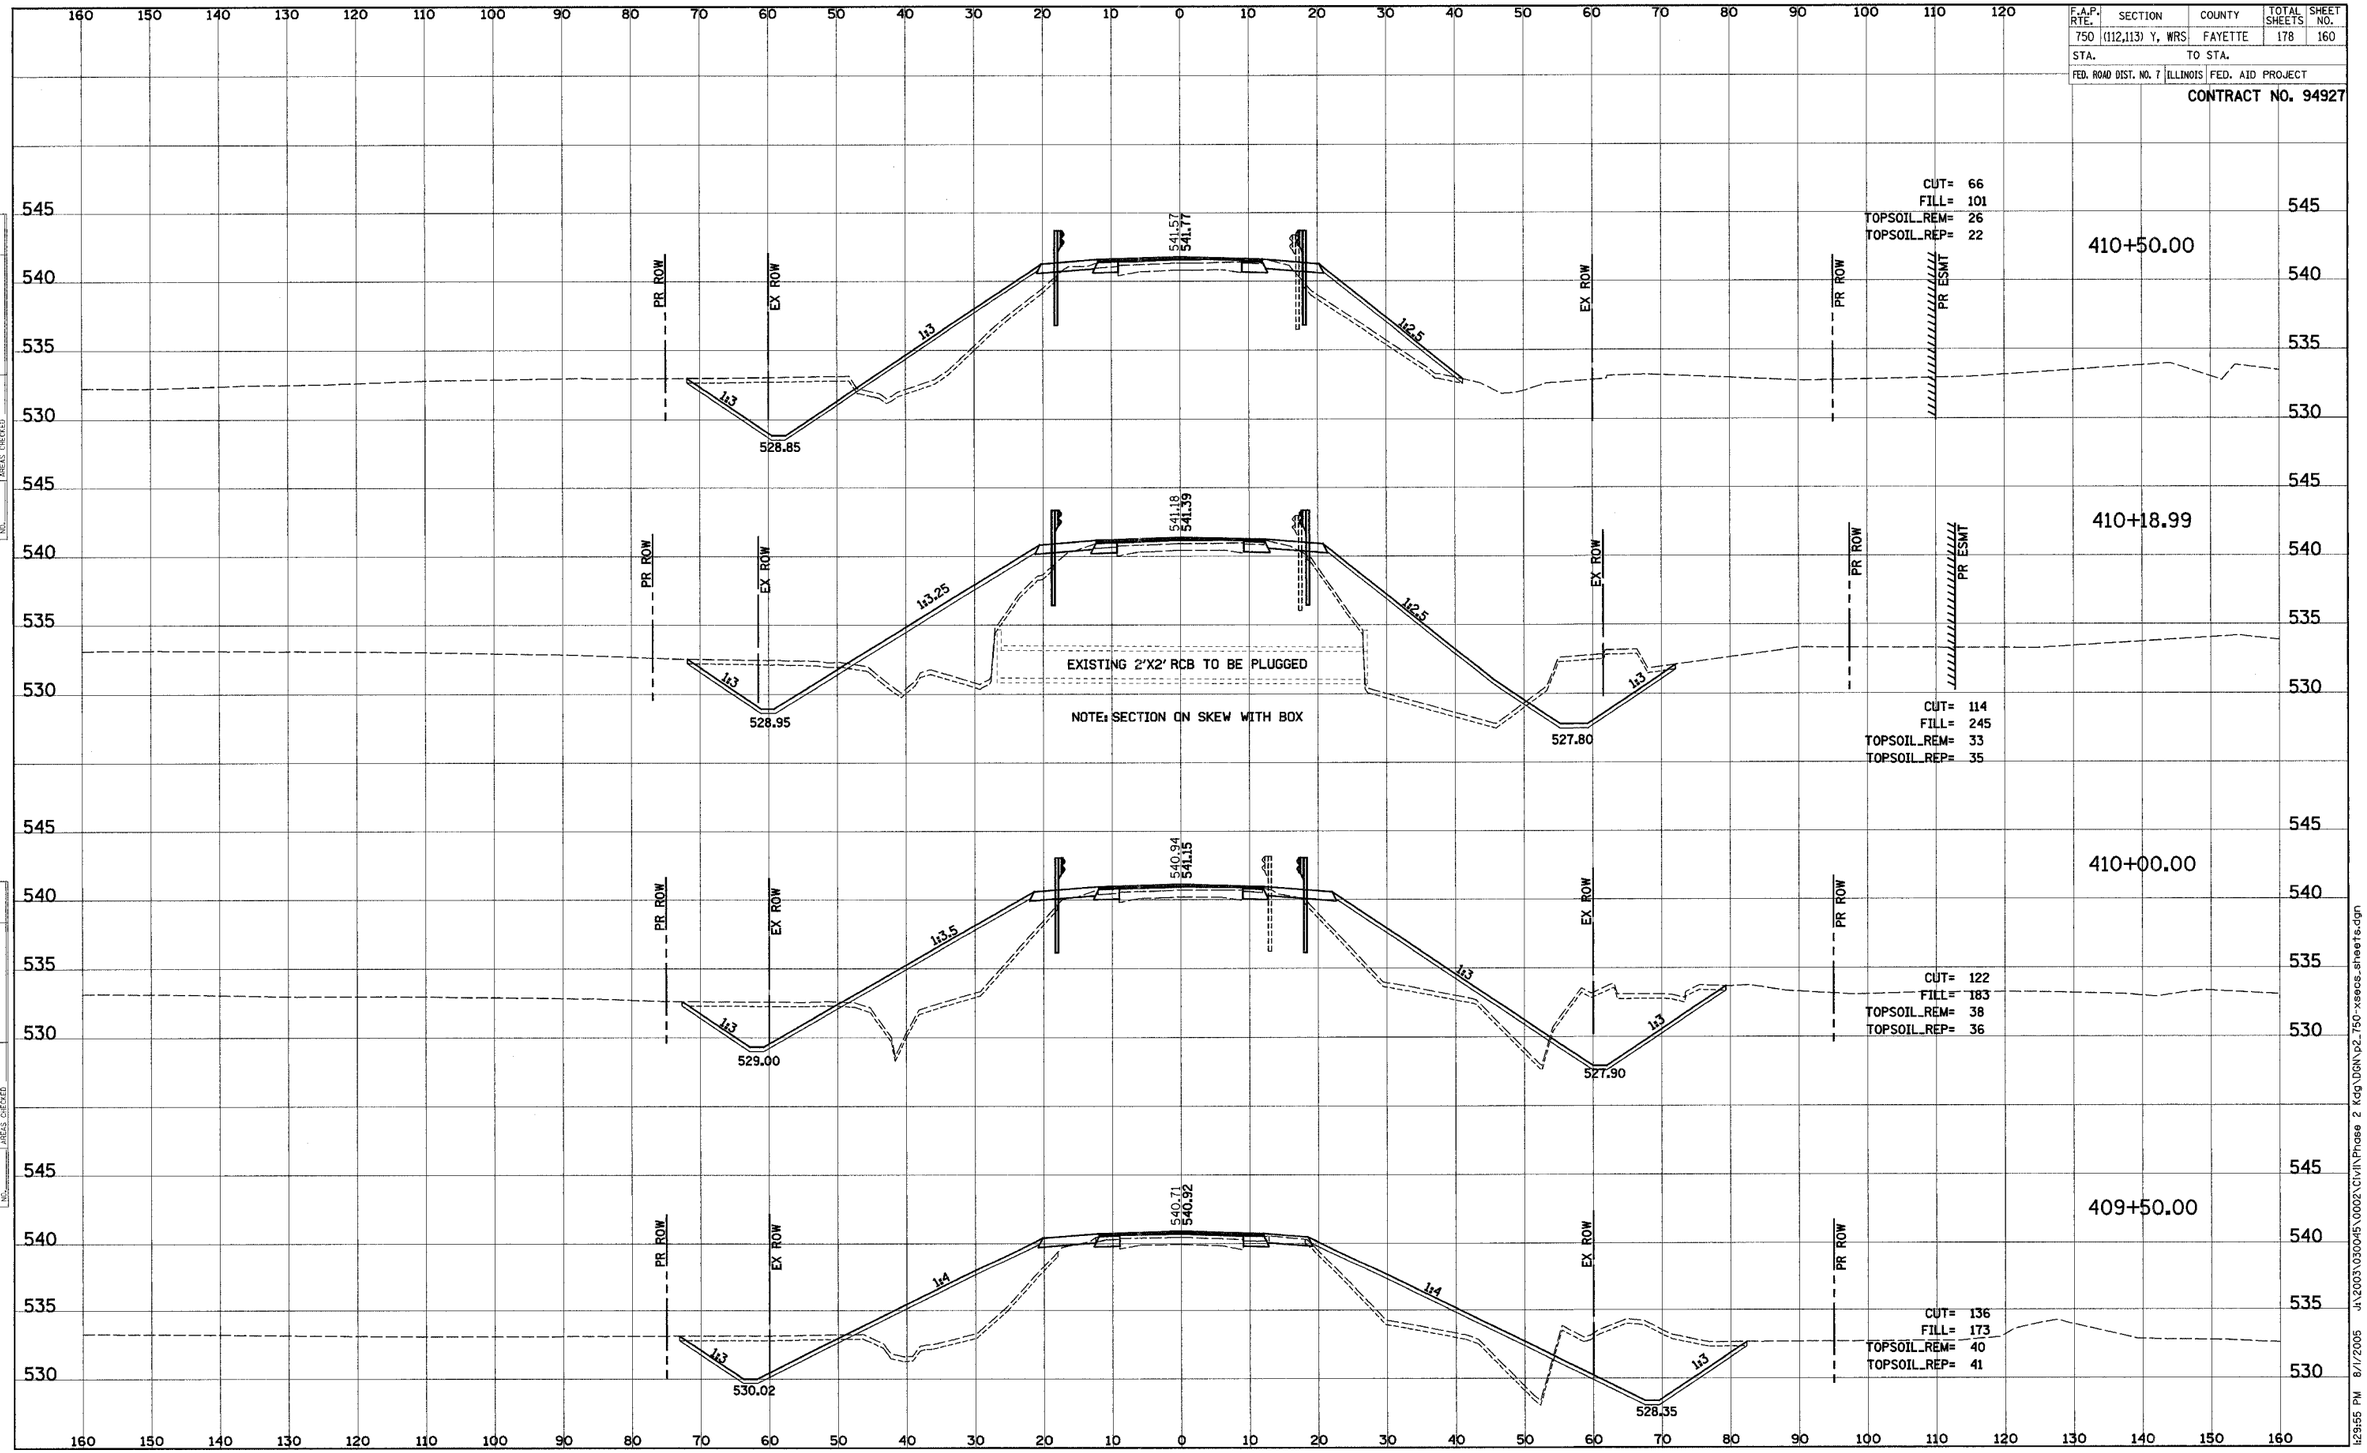


J:\2003\030045\0002\Civil\Phase 2 Kdg\DGN\p2_750-xsecs_sheets.dgn
8/1/2005 12:55:55 PM