FINAL SURVEY	SURVEYED	BY	DATE
	PLOTTED		
NOTE BOOK	TEMPLATE		
NO.	AREAS		
	AREAS CHECKED		

ORIGINAL SURVEY	SURVEYED	BY	DATE
	PLOTTED		
NOTE BOOK	TEMPLATE		
NO.	AREAS		
	AREAS CHECKED		

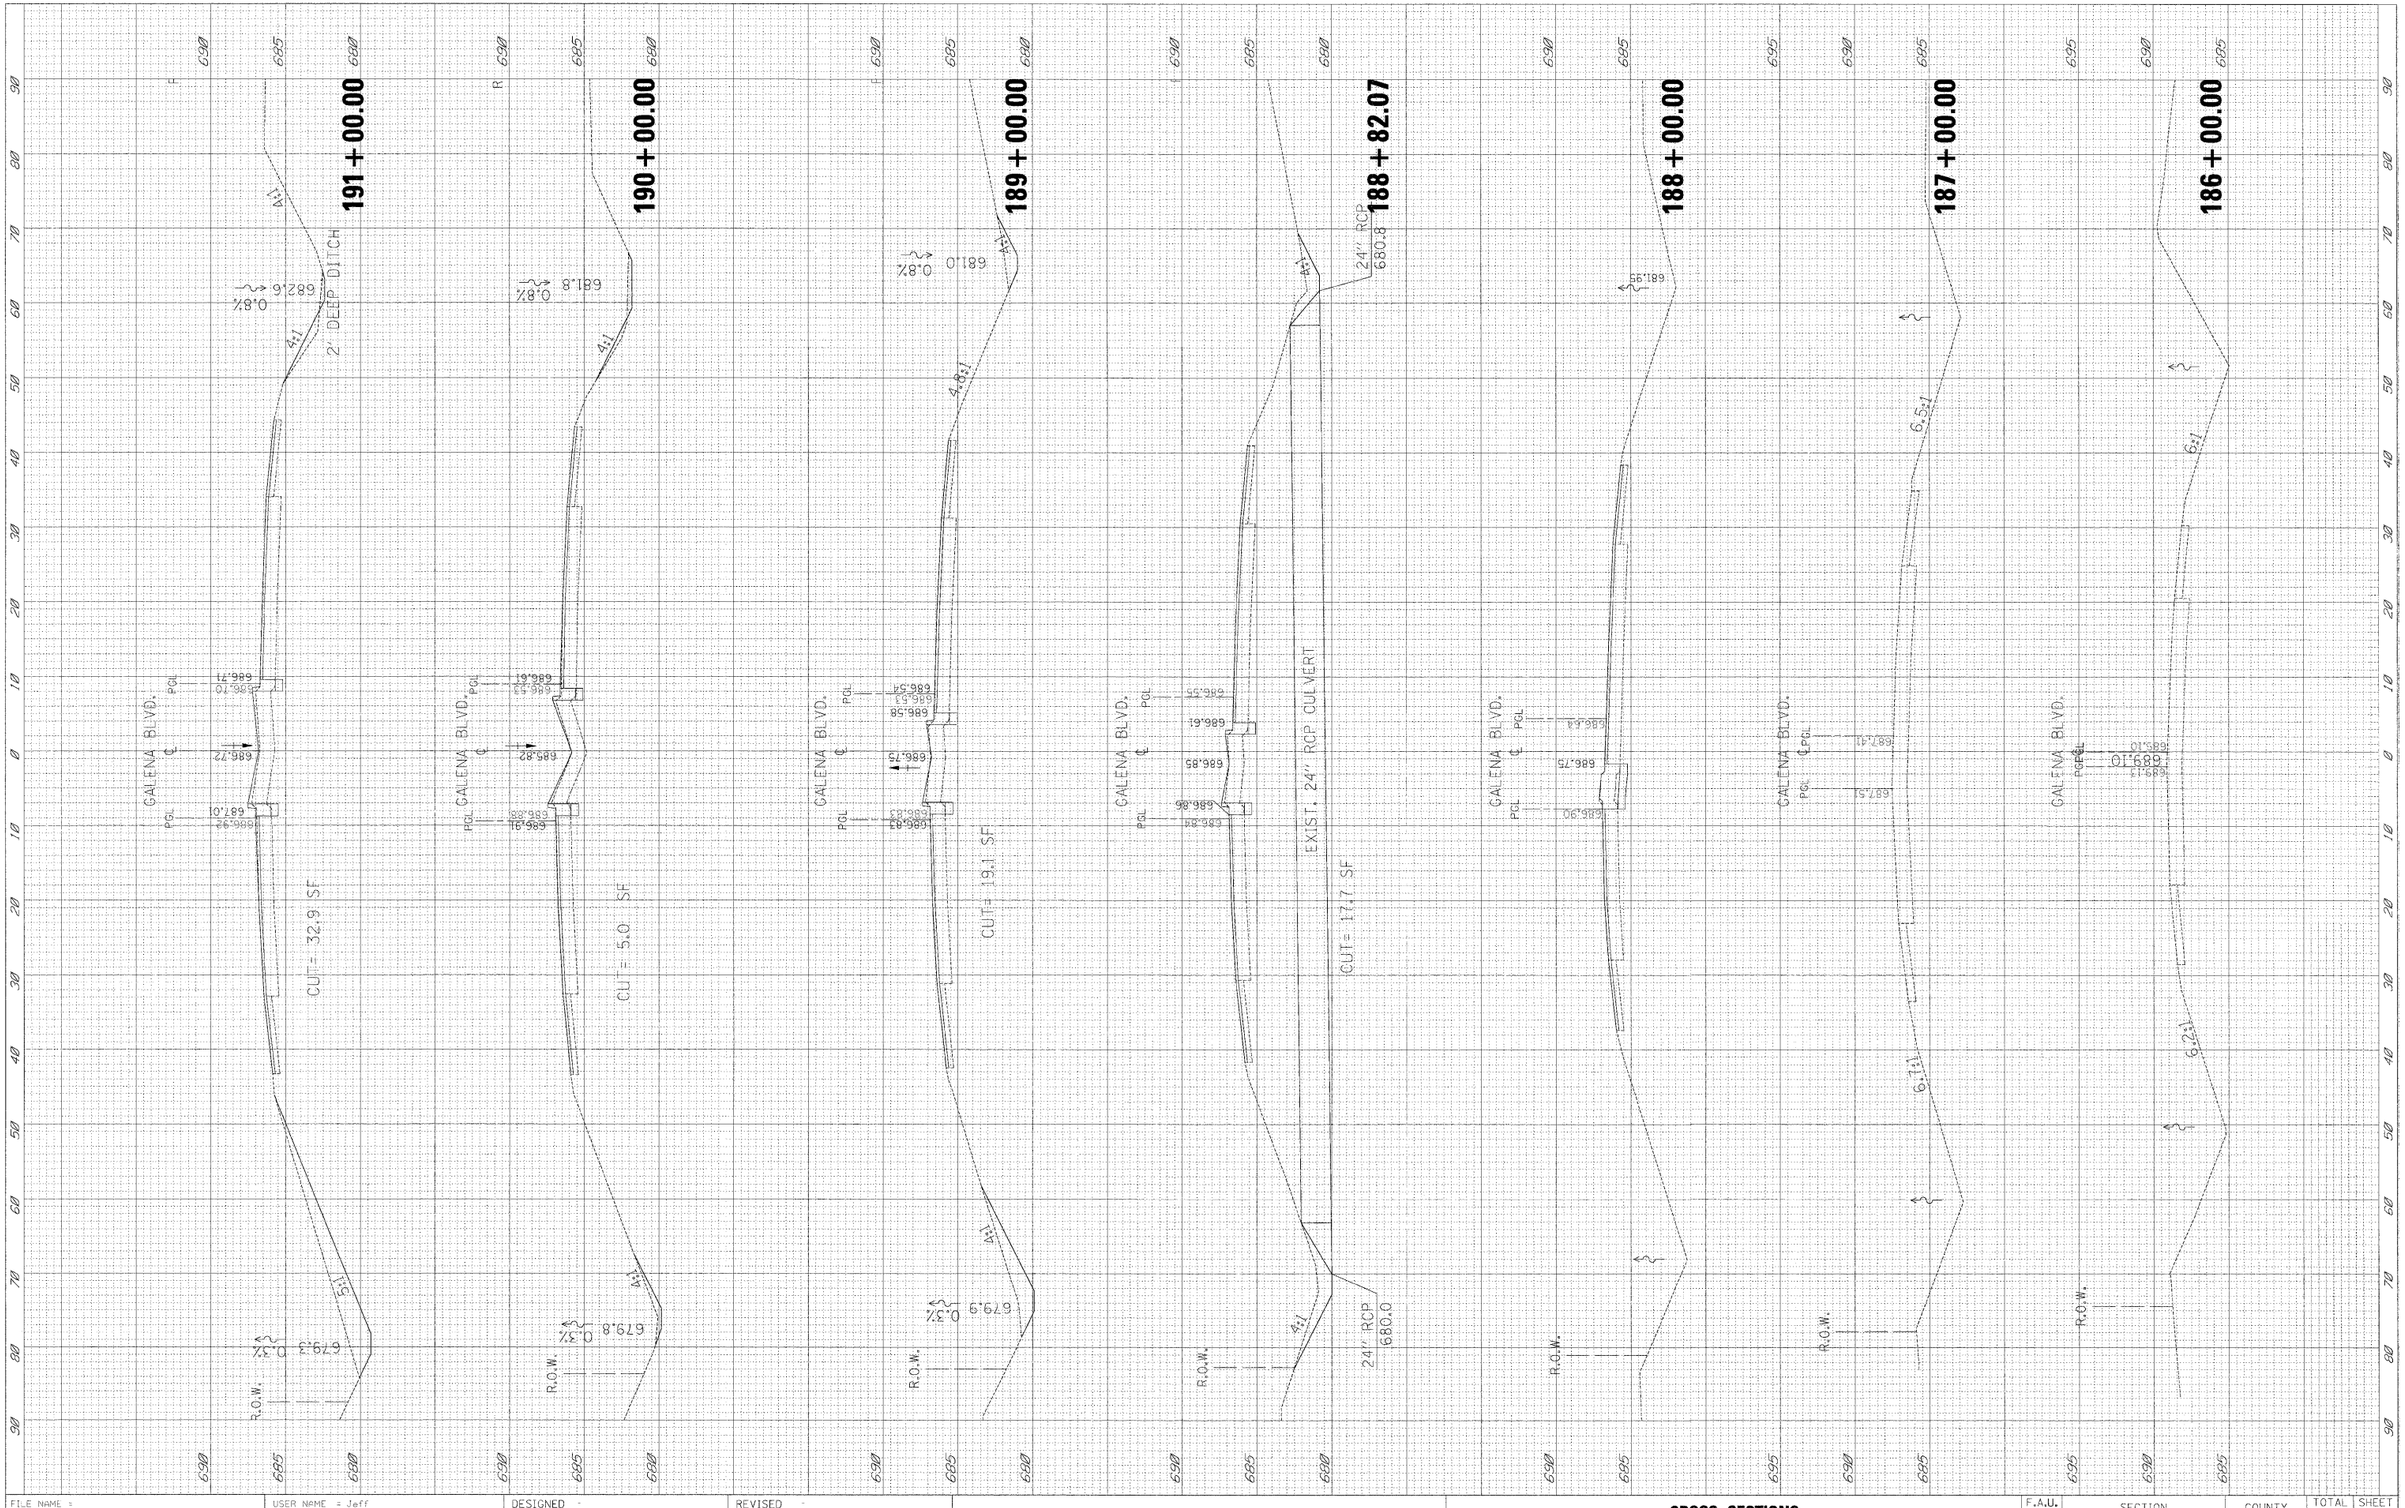

FILE NAME =	USER NAME = Jeff	DESIGNED -	REVISED -
P:\2012\ME100.2_PTB156-16_Galena\CADD\Shts\D160K76-xssht-xsc-Galena.dgn		DRAWN -	REVISED -
	PLOT SCALE = 10.0000 ' / IN.	CHECKED -	REVISED -
	PLOT DATE = 8/29/2011	DATE -	REVISED -

STATE OF ILLINOIS
DEPARTMENT OF TRANSPORTATION

CROSS SECTIONS
GALENA BLVD. AT IL. RTE. 56 EAST & WEST RAMPS

SCALE: | SHEET NO. OF SHEETS | STA. 186+00.00 TO STA. 191+00.00

F.A.U. RTE.	SECTION	COUNTY	TOTAL SHEETS	SHEET NO.
1521	61HB-1-R	KANE	110	103
		CONTRACT NO. 60K76		
		ILLINOIS FED. AID PROJECT		