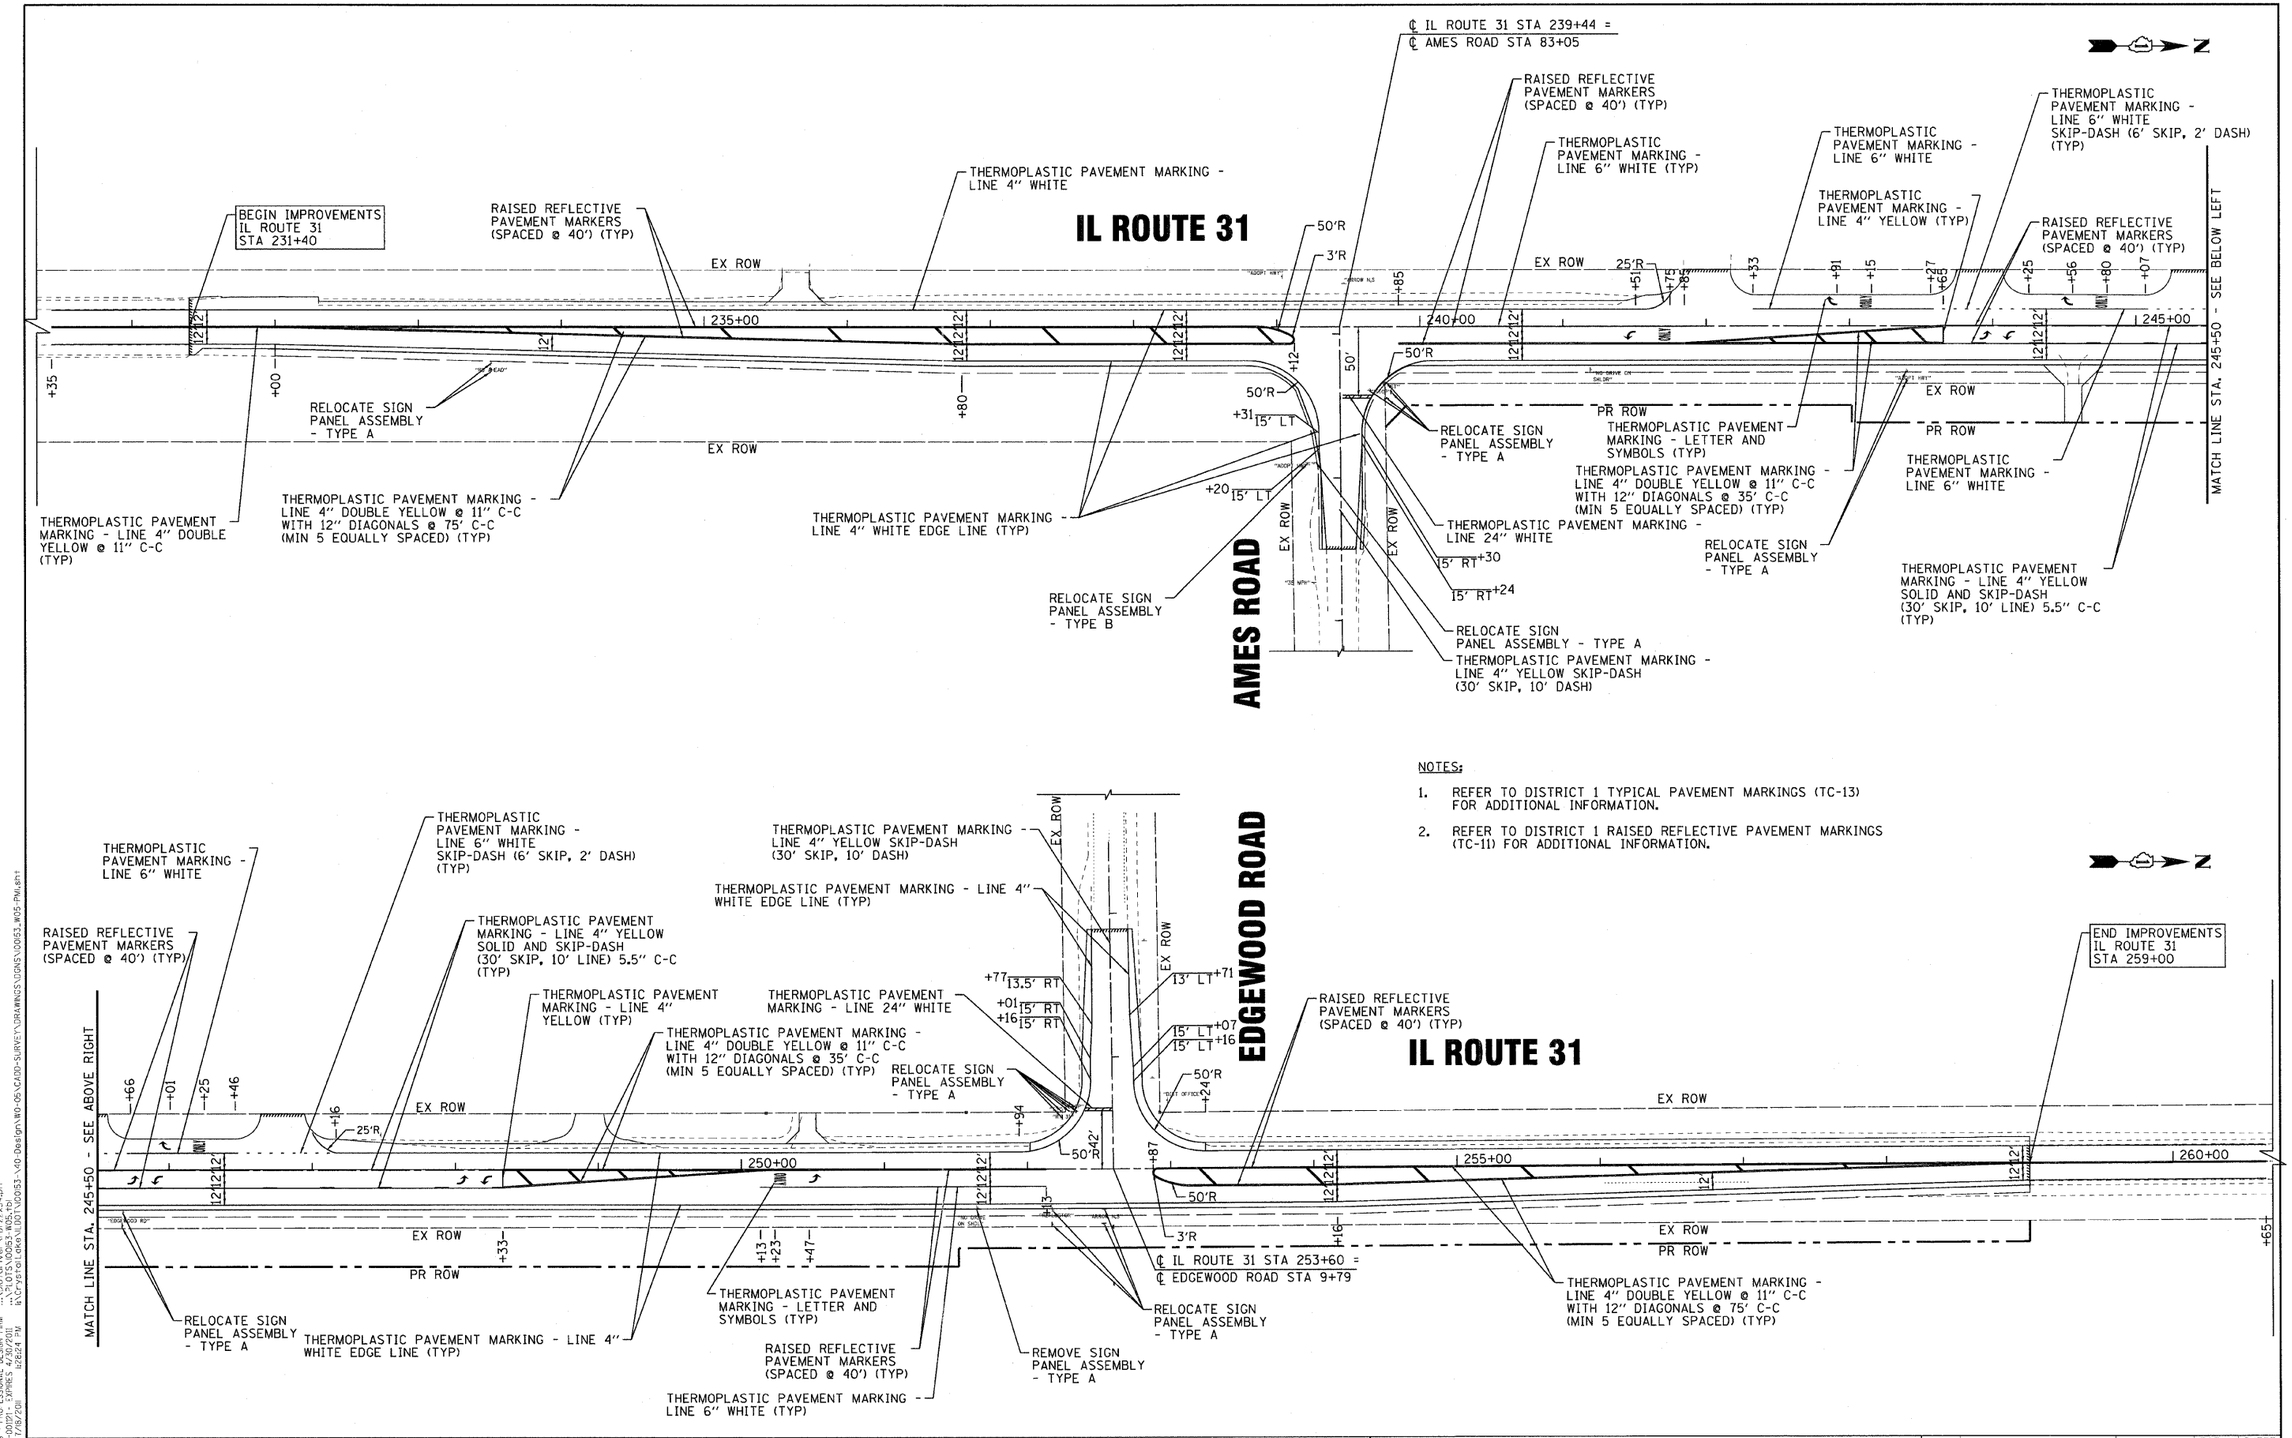

NOTES:

1. REFER TO DISTRICT 1 TYPICAL PAVEMENT MARKINGS (TC-13) FOR ADDITIONAL INFORMATION.
2. REFER TO DISTRICT 1 RAISED REFLECTIVE PAVEMENT MARKINGS (TC-11) FOR ADDITIONAL INFORMATION.

COPYRIGHT © 2010 BY BAXTER & WOODMAN, INC.
STATE OF ILLINOIS - PROFESSIONAL DESIGN FIRM
LICENSE NO. - 184-001011 - EXPIRES 4/30/2011
26JAN2010 1/26/2011 8:22:4 PM R:\CAD-Systems\IDOT\100153-W05-PM.dgn ...\Plotter\Plan\PDF22x34.plt ...\Plots\100153-W05.tbl

BAXTER & WOODMAN Consulting Engineers

DESIGNED - DJS	REVISED -1-28-11 PER IDOT REVIEW	
DRAWN - CJC	REVISED -3-14-11 PER IDOT REVIEW	
CHECKED - LDH	REVISED -	
DATE - 09/10/10	FILE - 100153_W05-PMI.sht	

STATE OF ILLINOIS
DEPARTMENT OF TRANSPORTATION

IL ROUTE 31 – AMES ROAD TO EDGEWOOD ROAD
PAVEMENT MARKING AND SIGNING PLAN

SCALE: 1" = 50' STA. 231+40 TO STA. 259+00

F.A.P. RTE.	SECTION	COUNTY	TOTAL SHEETS	SHEET NO.
336	2010-049-N	MCHENRY	50	34
		CONTRACT NO. 60L25		
FED. ROAD DIST. NO. 1	ILLINOIS			