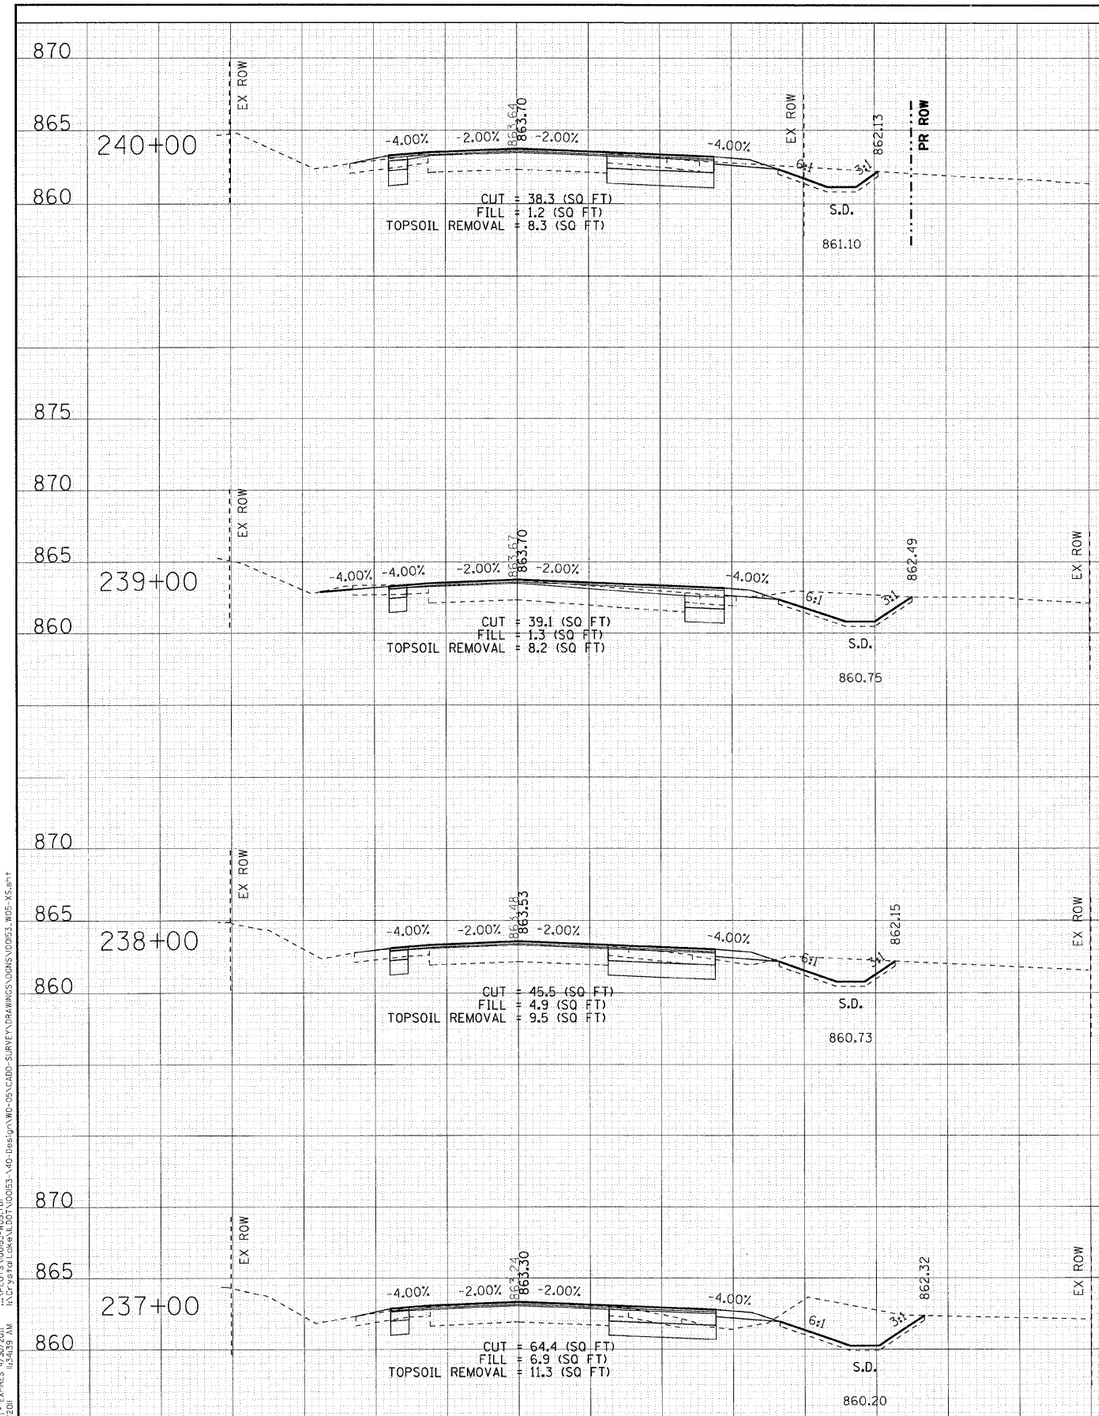

COPYRIGHT © 2010, BY BAXTER & WOODMAN, INC.
STATE OF ILLINOIS - DEPARTMENT OF TRANSPORTATION
DISTRICT ONE - BUREAU OF LOCAL ROADS & STREETS
7/15/2011

DESIGNED	- DJS	REVISED - 1-28-11 PER IDOT REVIEW	
DRAWN	- CJC	REVISED - 3-14-11 PER IDOT REVIEW	
CHECKED	- LDH	REVISED -	
DATE	- 09/10/10	REVISED -	

STATE OF ILLINOIS
DEPARTMENT OF TRANSPORTATION

IL ROUTE 31 – AMES ROAD TO EDGEWOOD ROAD
CROSS SECTIONS

SCALE: H: 1"=10' V: 1"=5' | STA. 237+00 TO STA. 243+90

F.A. RTE.	SECTION	COUNTY	TOTAL SHEETS	SHEET NO.
336	2010-049-N		50	47
			CONTRACT NO. 60L25	
FED. ROAD DIST. NO. 1	ILLINOIS	FED. AID PROJECT		