PLAN
SURVEYED
PLOTTED
ALIGNMENT CHECKED
GRADES CHECKED
NOTE BOOK
NO.
BY
DATE

PROFILE
SURVEYED
PLOTTED
GRADES CHECKED
ALIGNMENT CHECKED
NOTE BOOK
NO.
STRUCTURE NOTATIONS CHKD
BY
DATE

LEGEND:

⊗ TREE REMOVAL

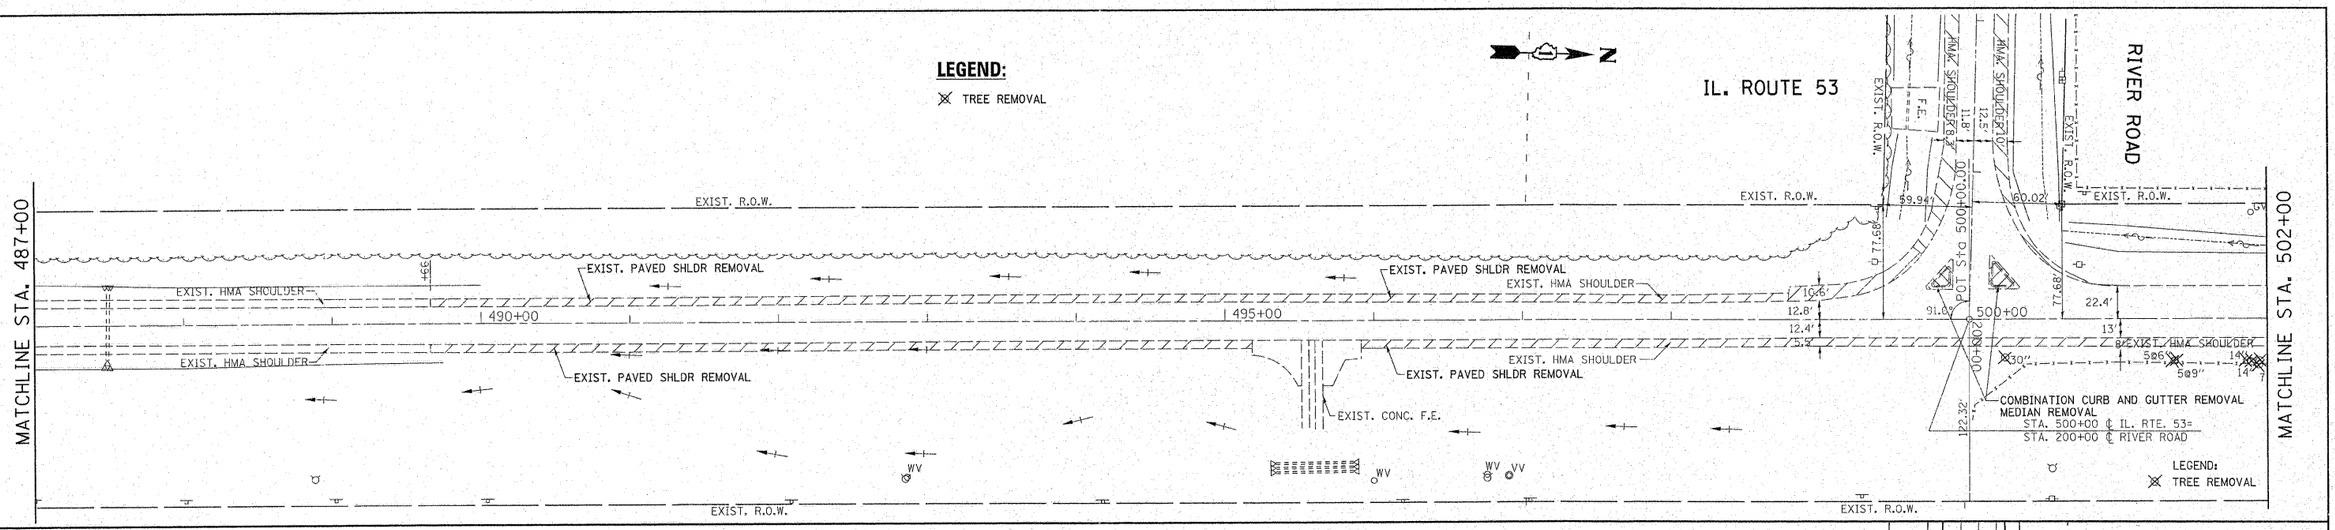

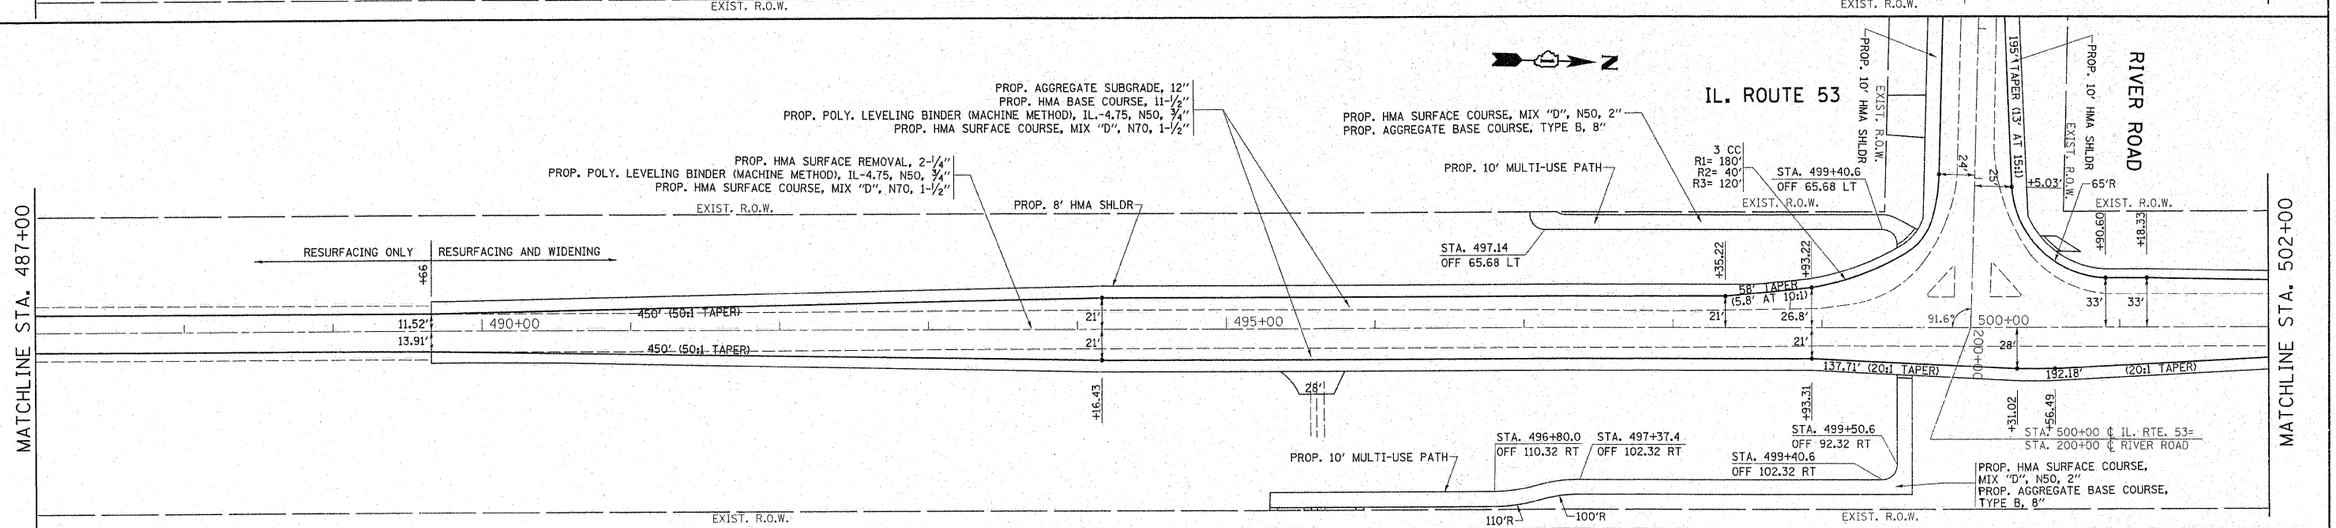

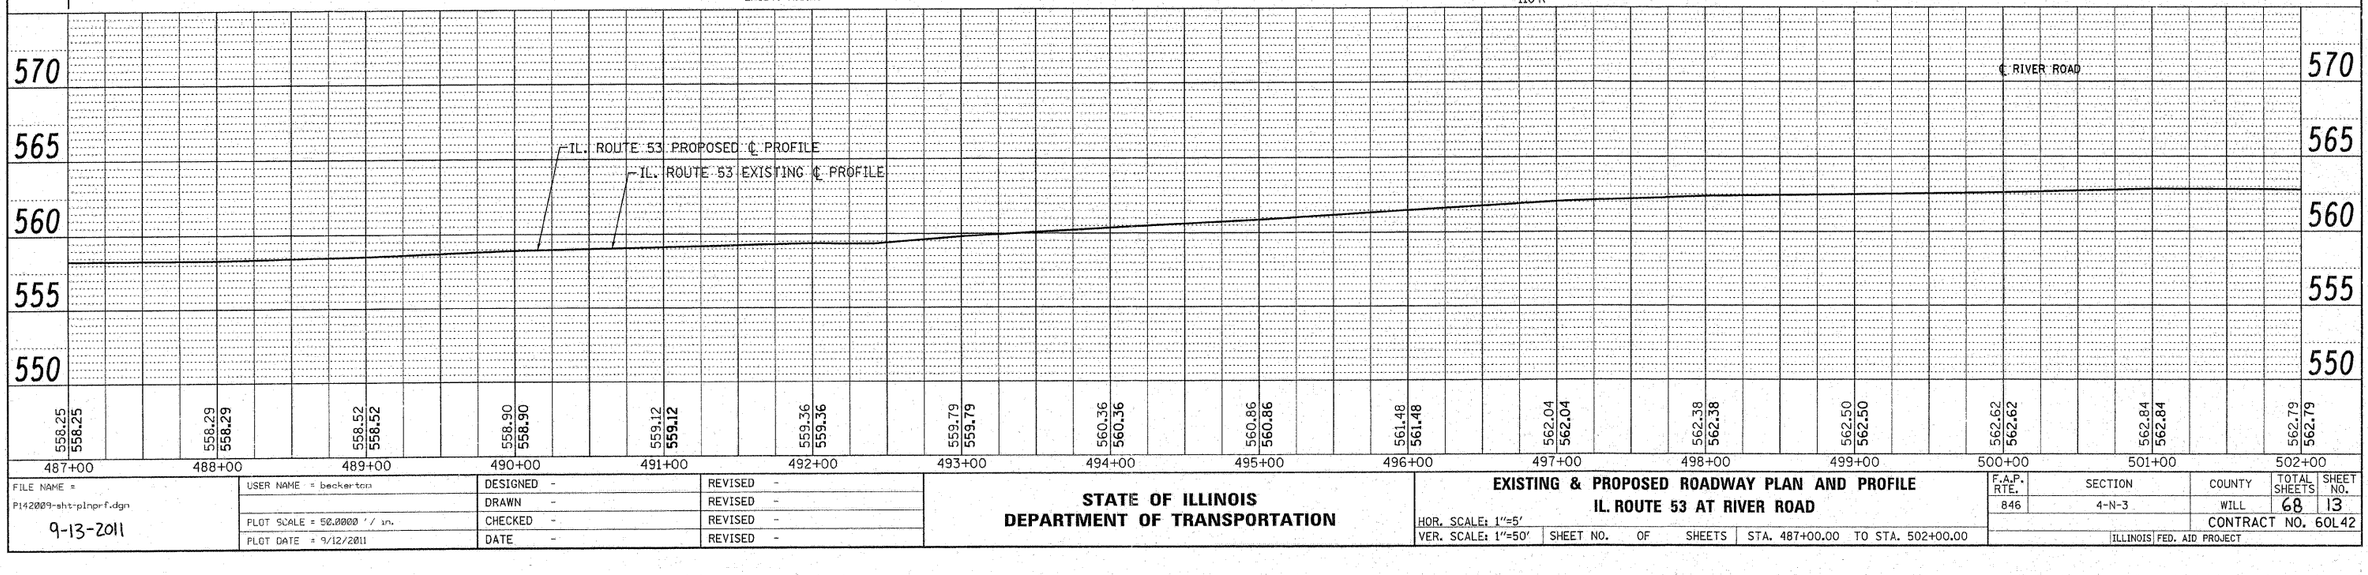

FILE NAME = P142009-sht-plnprf.dgn
9-13-2011

USER NAME = beckerton
PLOT SCALE = 50.0000 ′ / in.
PLOT DATE = 9/12/2011

DESIGNED -
DRAWN -
CHECKED -
DATE -

REVISED -
REVISED -
REVISED -
REVISED -

STATE OF ILLINOIS
DEPARTMENT OF TRANSPORTATION

EXISTING & PROPOSED ROADWAY PLAN AND PROFILE
IL. ROUTE 53 AT RIVER ROAD

HOR. SCALE: 1″=5′
VER. SCALE: 1″=50′
SHEET NO. OF SHEETS
STA. 487+00.00 TO STA. 502+00.00

F.A.P. RTE.	SECTION	COUNTY	TOTAL SHEETS	SHEET NO.
846	4-N-3	WILL	68	13
		CONTRACT NO. 60L42		
		ILLINOIS FED. AID PROJECT		