ROUTE	SECTION	COUNTY	TOTAL SHEETS	SHEET NUMBER
VARIOUS	2011-051-I	COOK & DUPAGE	72	19

CONTRACT NO. 60P61

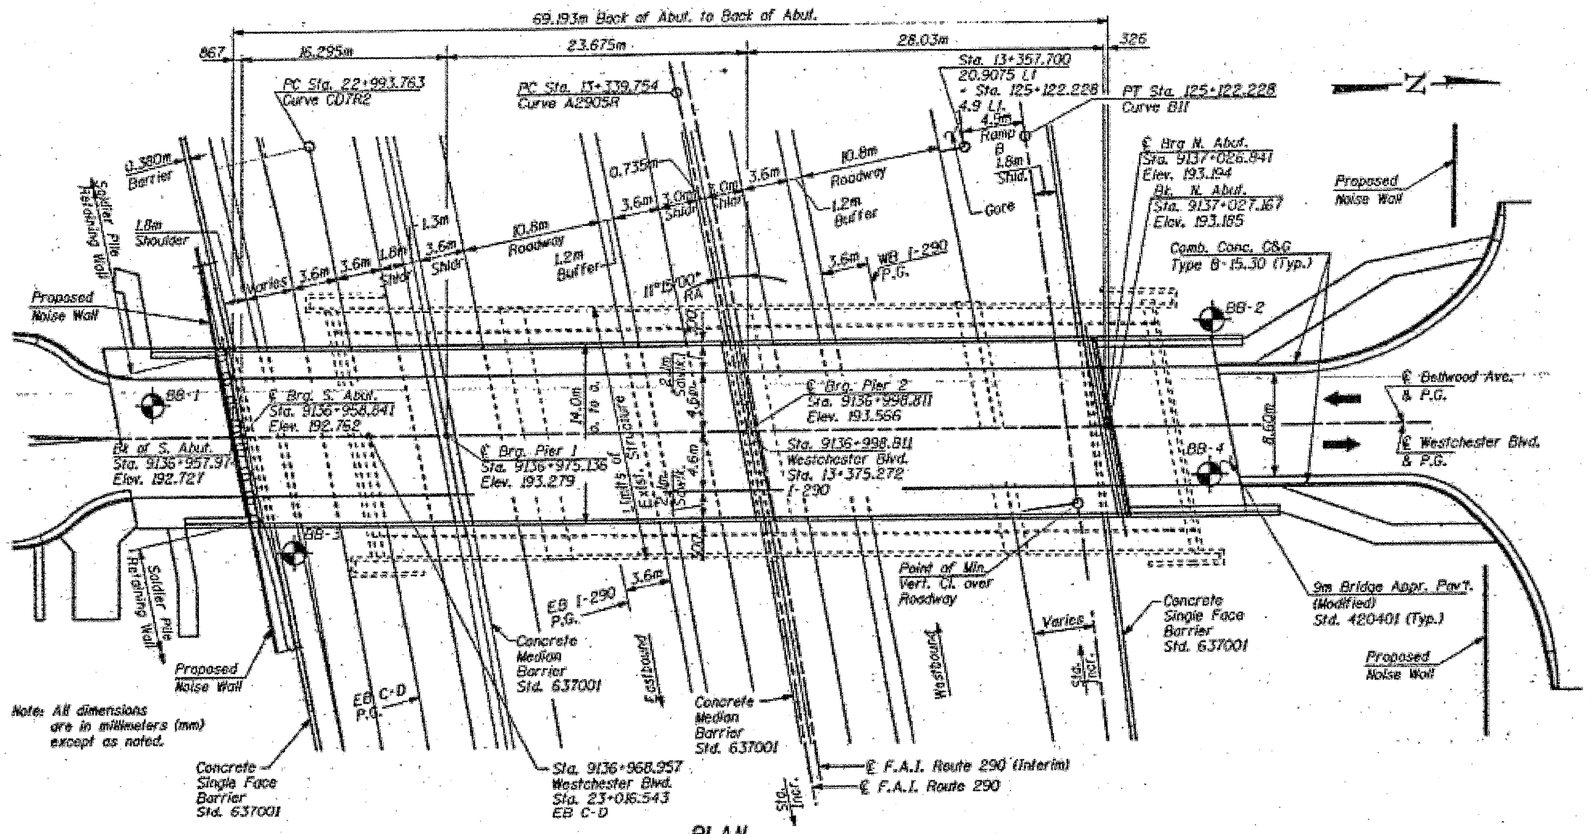

PLAN

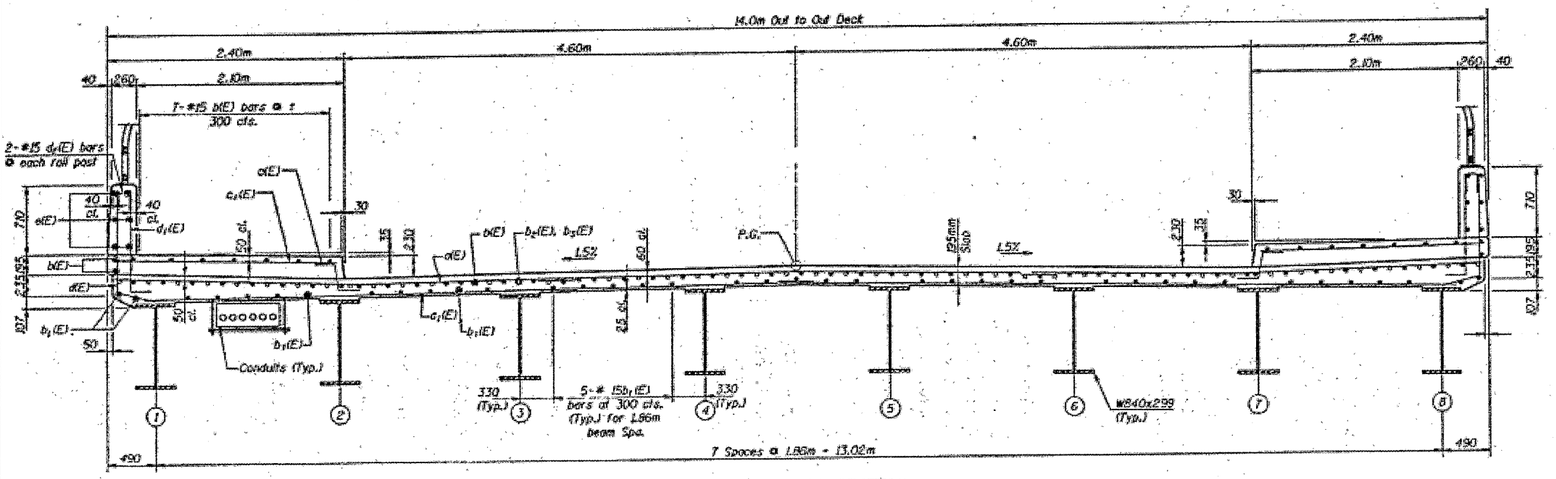

TYPICAL CROSS SECTION

FOR INFORMATION ONLY

ILLINOIS DEPARTMENT OF TRANSPORTATION

EXISTING PLANS & CROSS SECTION
LOCATION 4 (SN 016-2761)
WESCHESTER BLVD OVER I-290 IKE
SHEET 1 OF 1