ROUTE	SECTION	COUNTY	TOTAL SHEETS	SHEET NUMBER
VARIOUS	2011-051-I	COOK & DUPAGE	72	59

CONTRACT NO. 60P61

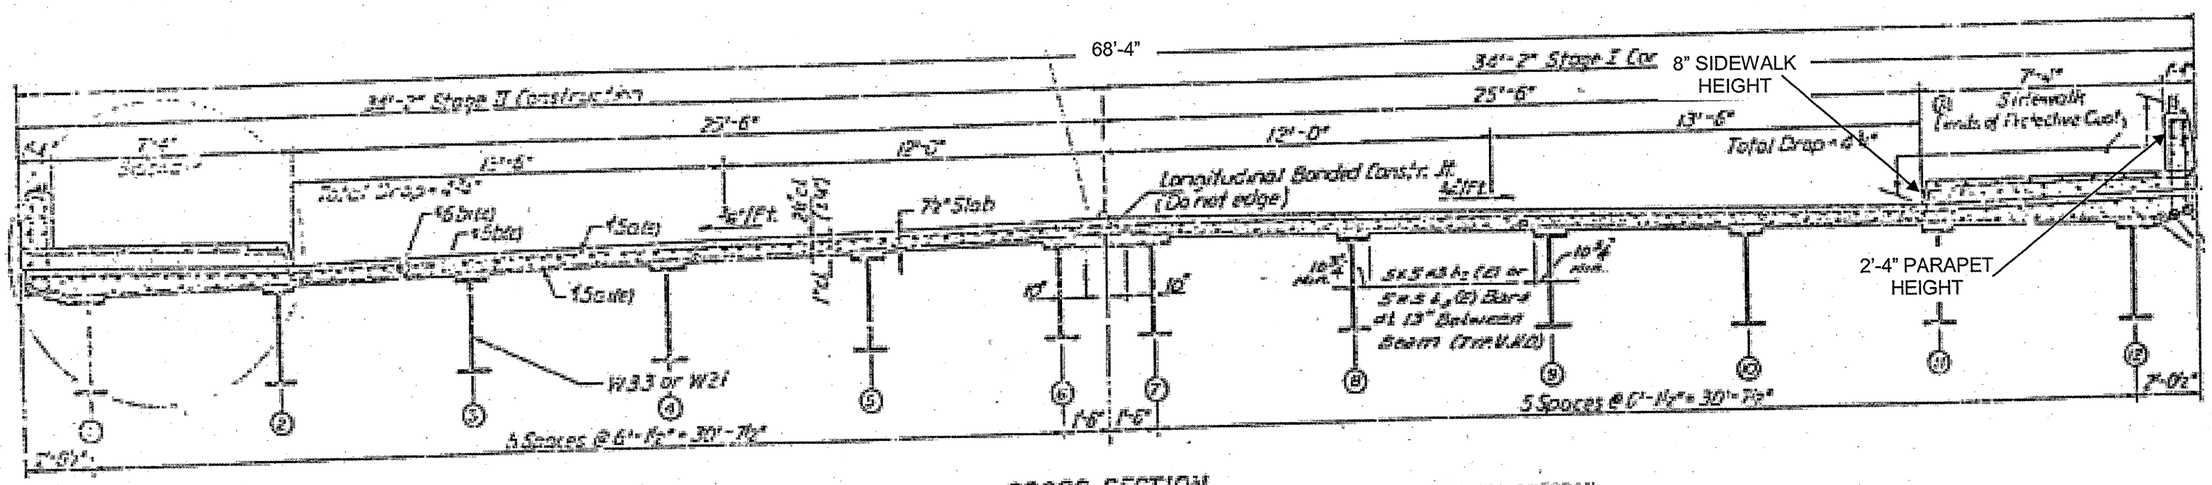

NEAR PIER 1

CROSS SECTION
(Looking East)

NEAR MIDSPAN

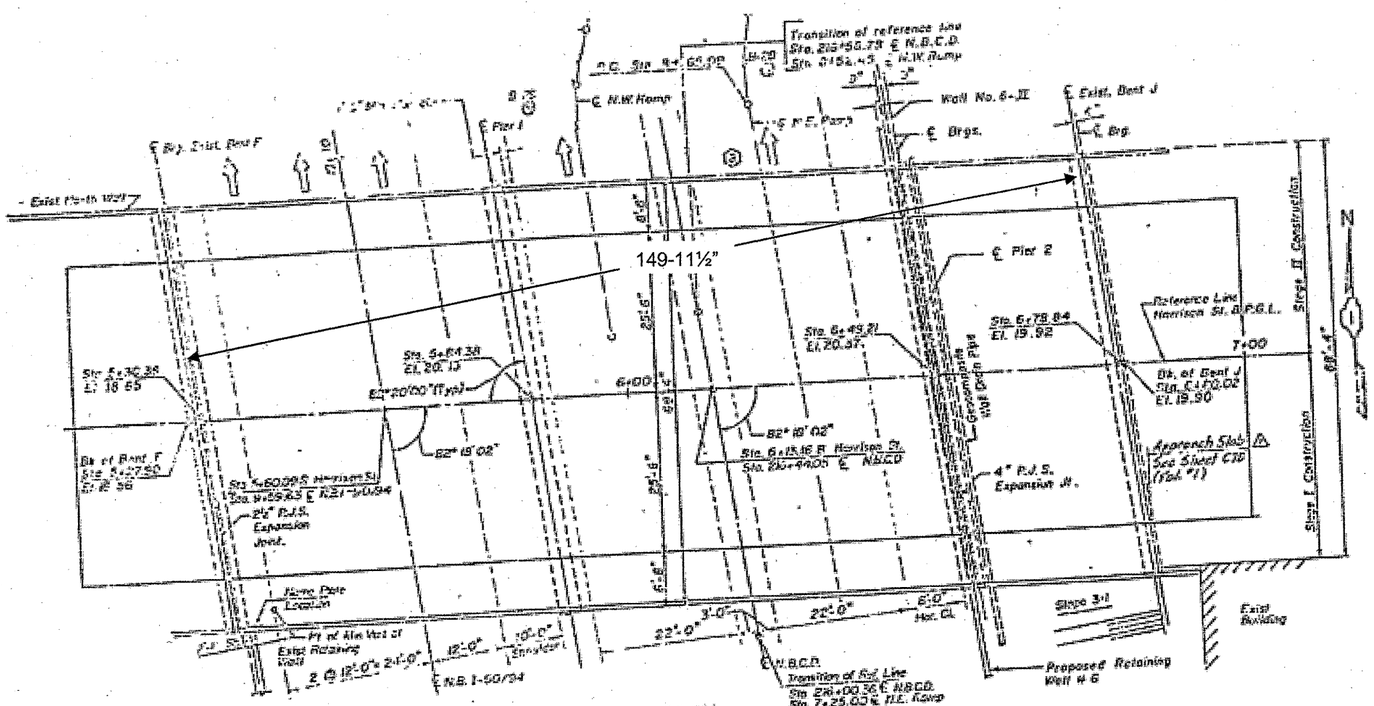

FOR INFORMATION ONLY

ILLINOIS DEPARTMENT OF TRANSPORTATION

EXISTING PLAN & CROSS SECTION
LOCATION 43 (SN 016-1088)
HARRISON ST OVER I-90/94 NB DAN RYAN
SHEET 1 OF 1