ROUTE	SECTION	COUNTY	TOTAL SHEETS	SHEET NUMBER
FAI 57	2011-052-I	COOK	44	16

CONTRACT NO. 60P62

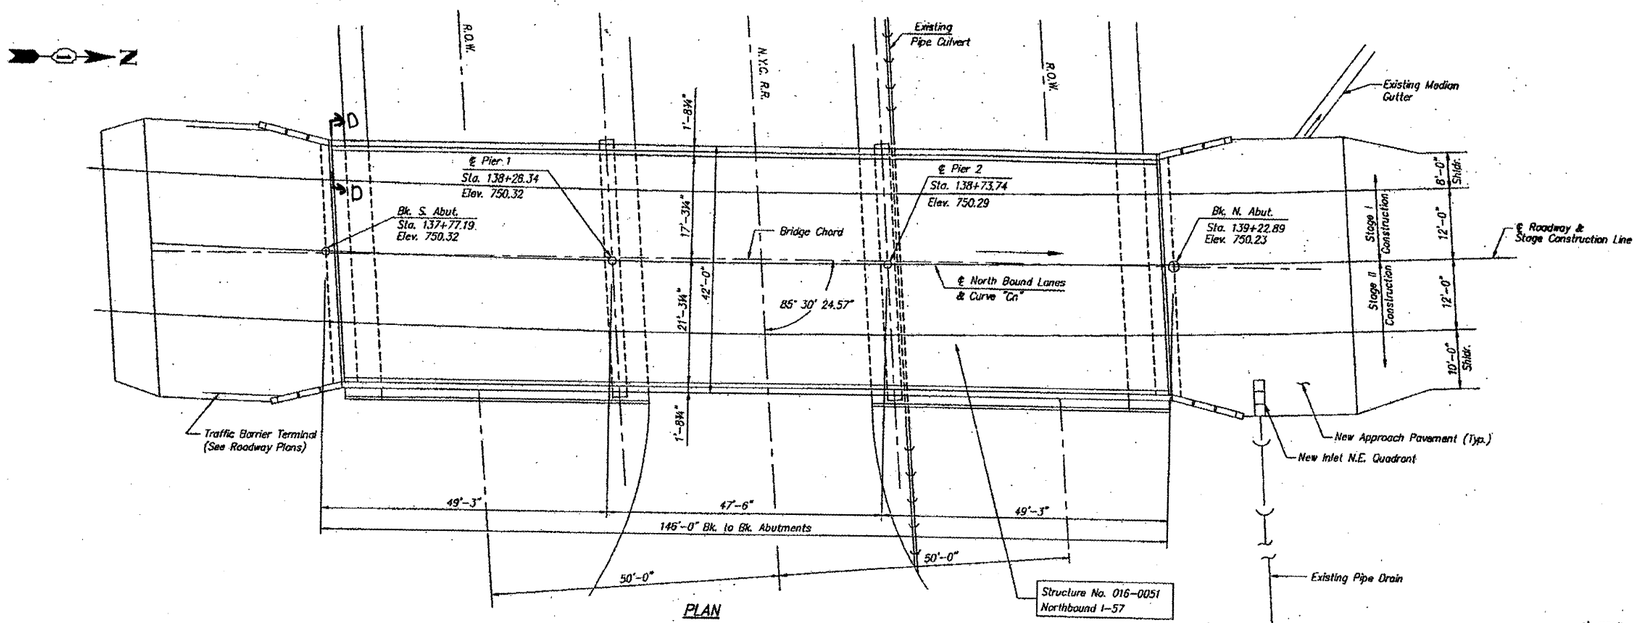

PLAN

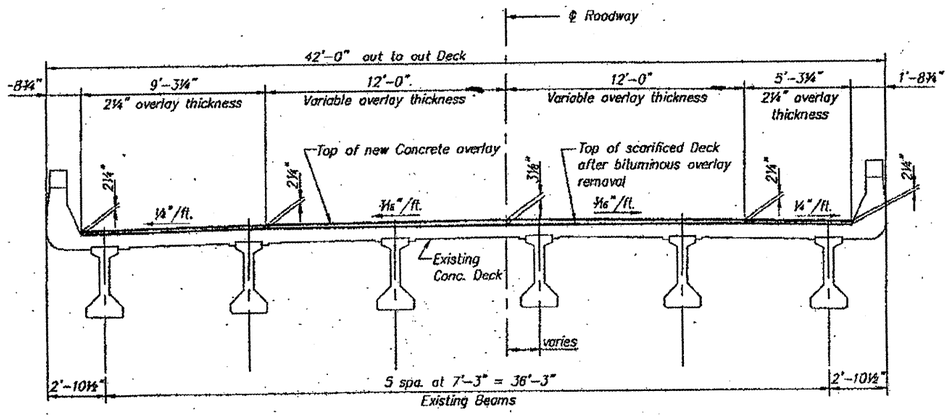

PROPOSED DECK CROSS SECTION
(LOOKING SOUTH)

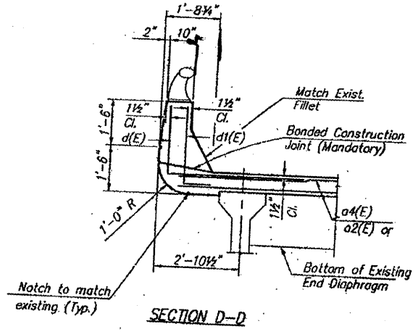

SECTION D–D

FOR INFORMATION ONLY

ILLINOIS DEPARTMENT OF TRANSPORTATION

EXISTING PLANS
LOCATION 4 (SN 016-0051)
I-57 NB over Abandoned Railroad