MATCHLINE SHEET 1

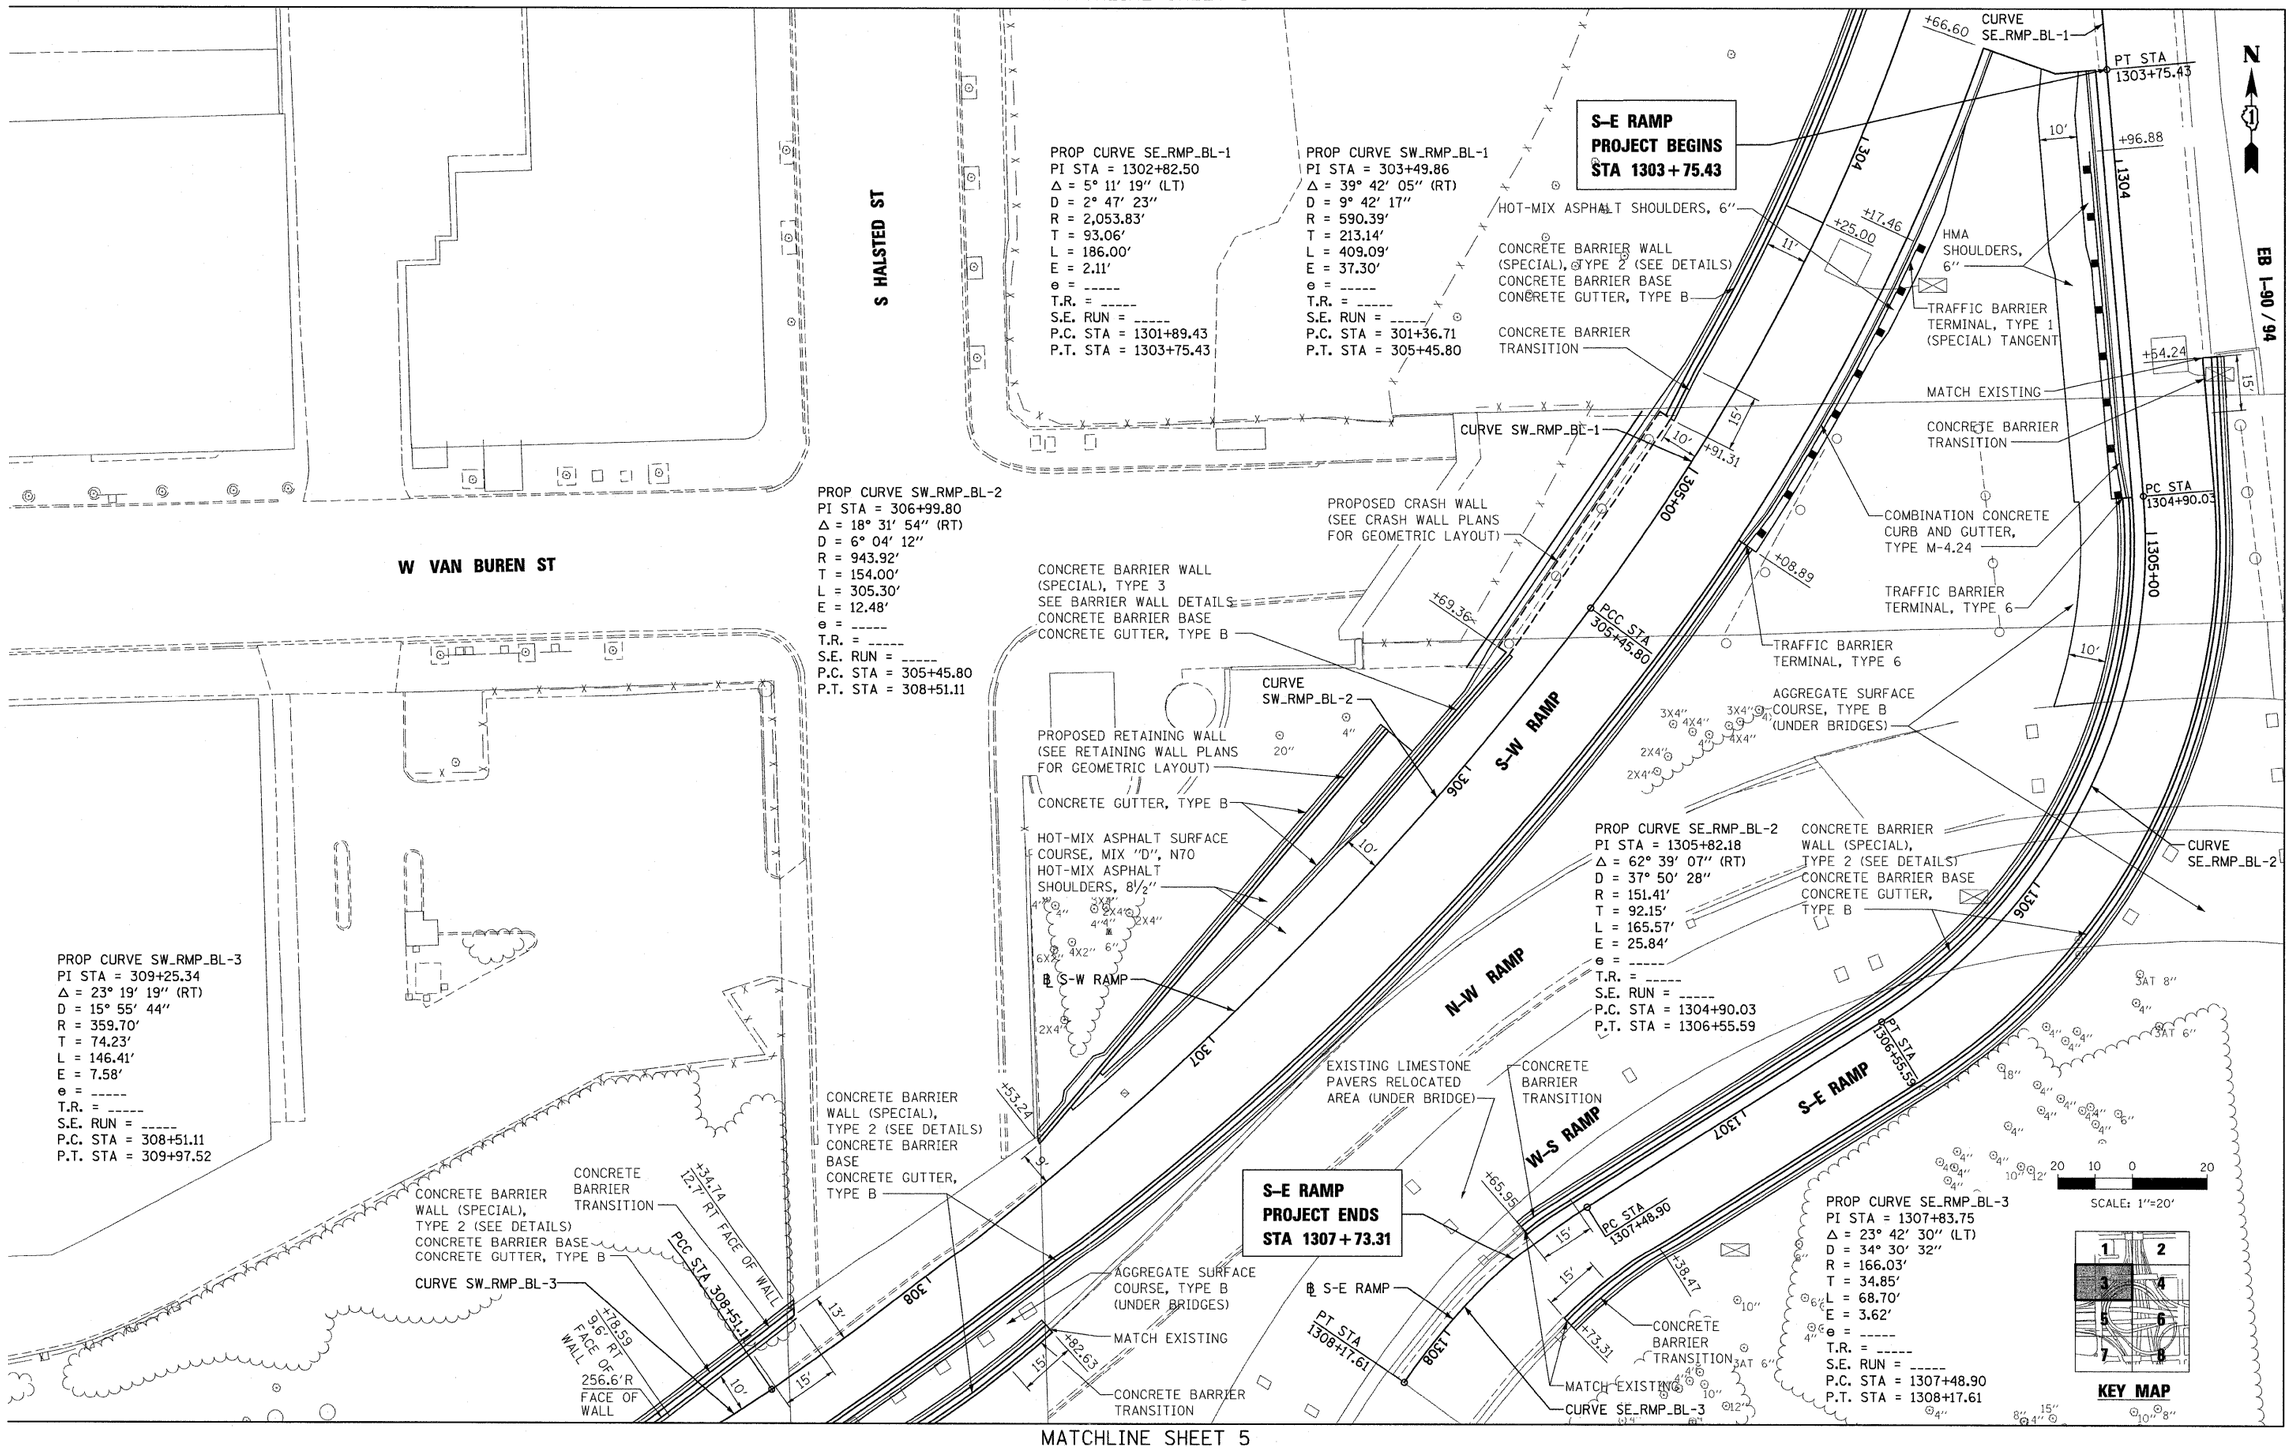

MATCHLINE SHEET 5

FILE NAME = 18_D60P67-sht-plan03.dgn	USER NAME = USER:3690	DESIGNED - DLD	REVISED -	STATE OF ILLINOIS DEPARTMENT OF TRANSPORTATION	PROPOSED ROADWAY PLAN	F.A.I. RTE. 90/94 290	SECTION 2011-055-I	COUNTY COOK	TOTAL SHEETS 107	SHEET NO. 19
		DRAWN - ED	REVISED -					CONTRACT NO. 60P67		
	PLOT SCALE = 1:20	CHECKED - AAC	REVISED -		SCALE: 1″=20′ SHEET NO. 3 OF 8 SHEETS STA. TO STA.	ILLINOIS FED. AID PROJECT				
	PLOT DATE = 9/8/2011	DATE - 08/04/11	REVISED -							