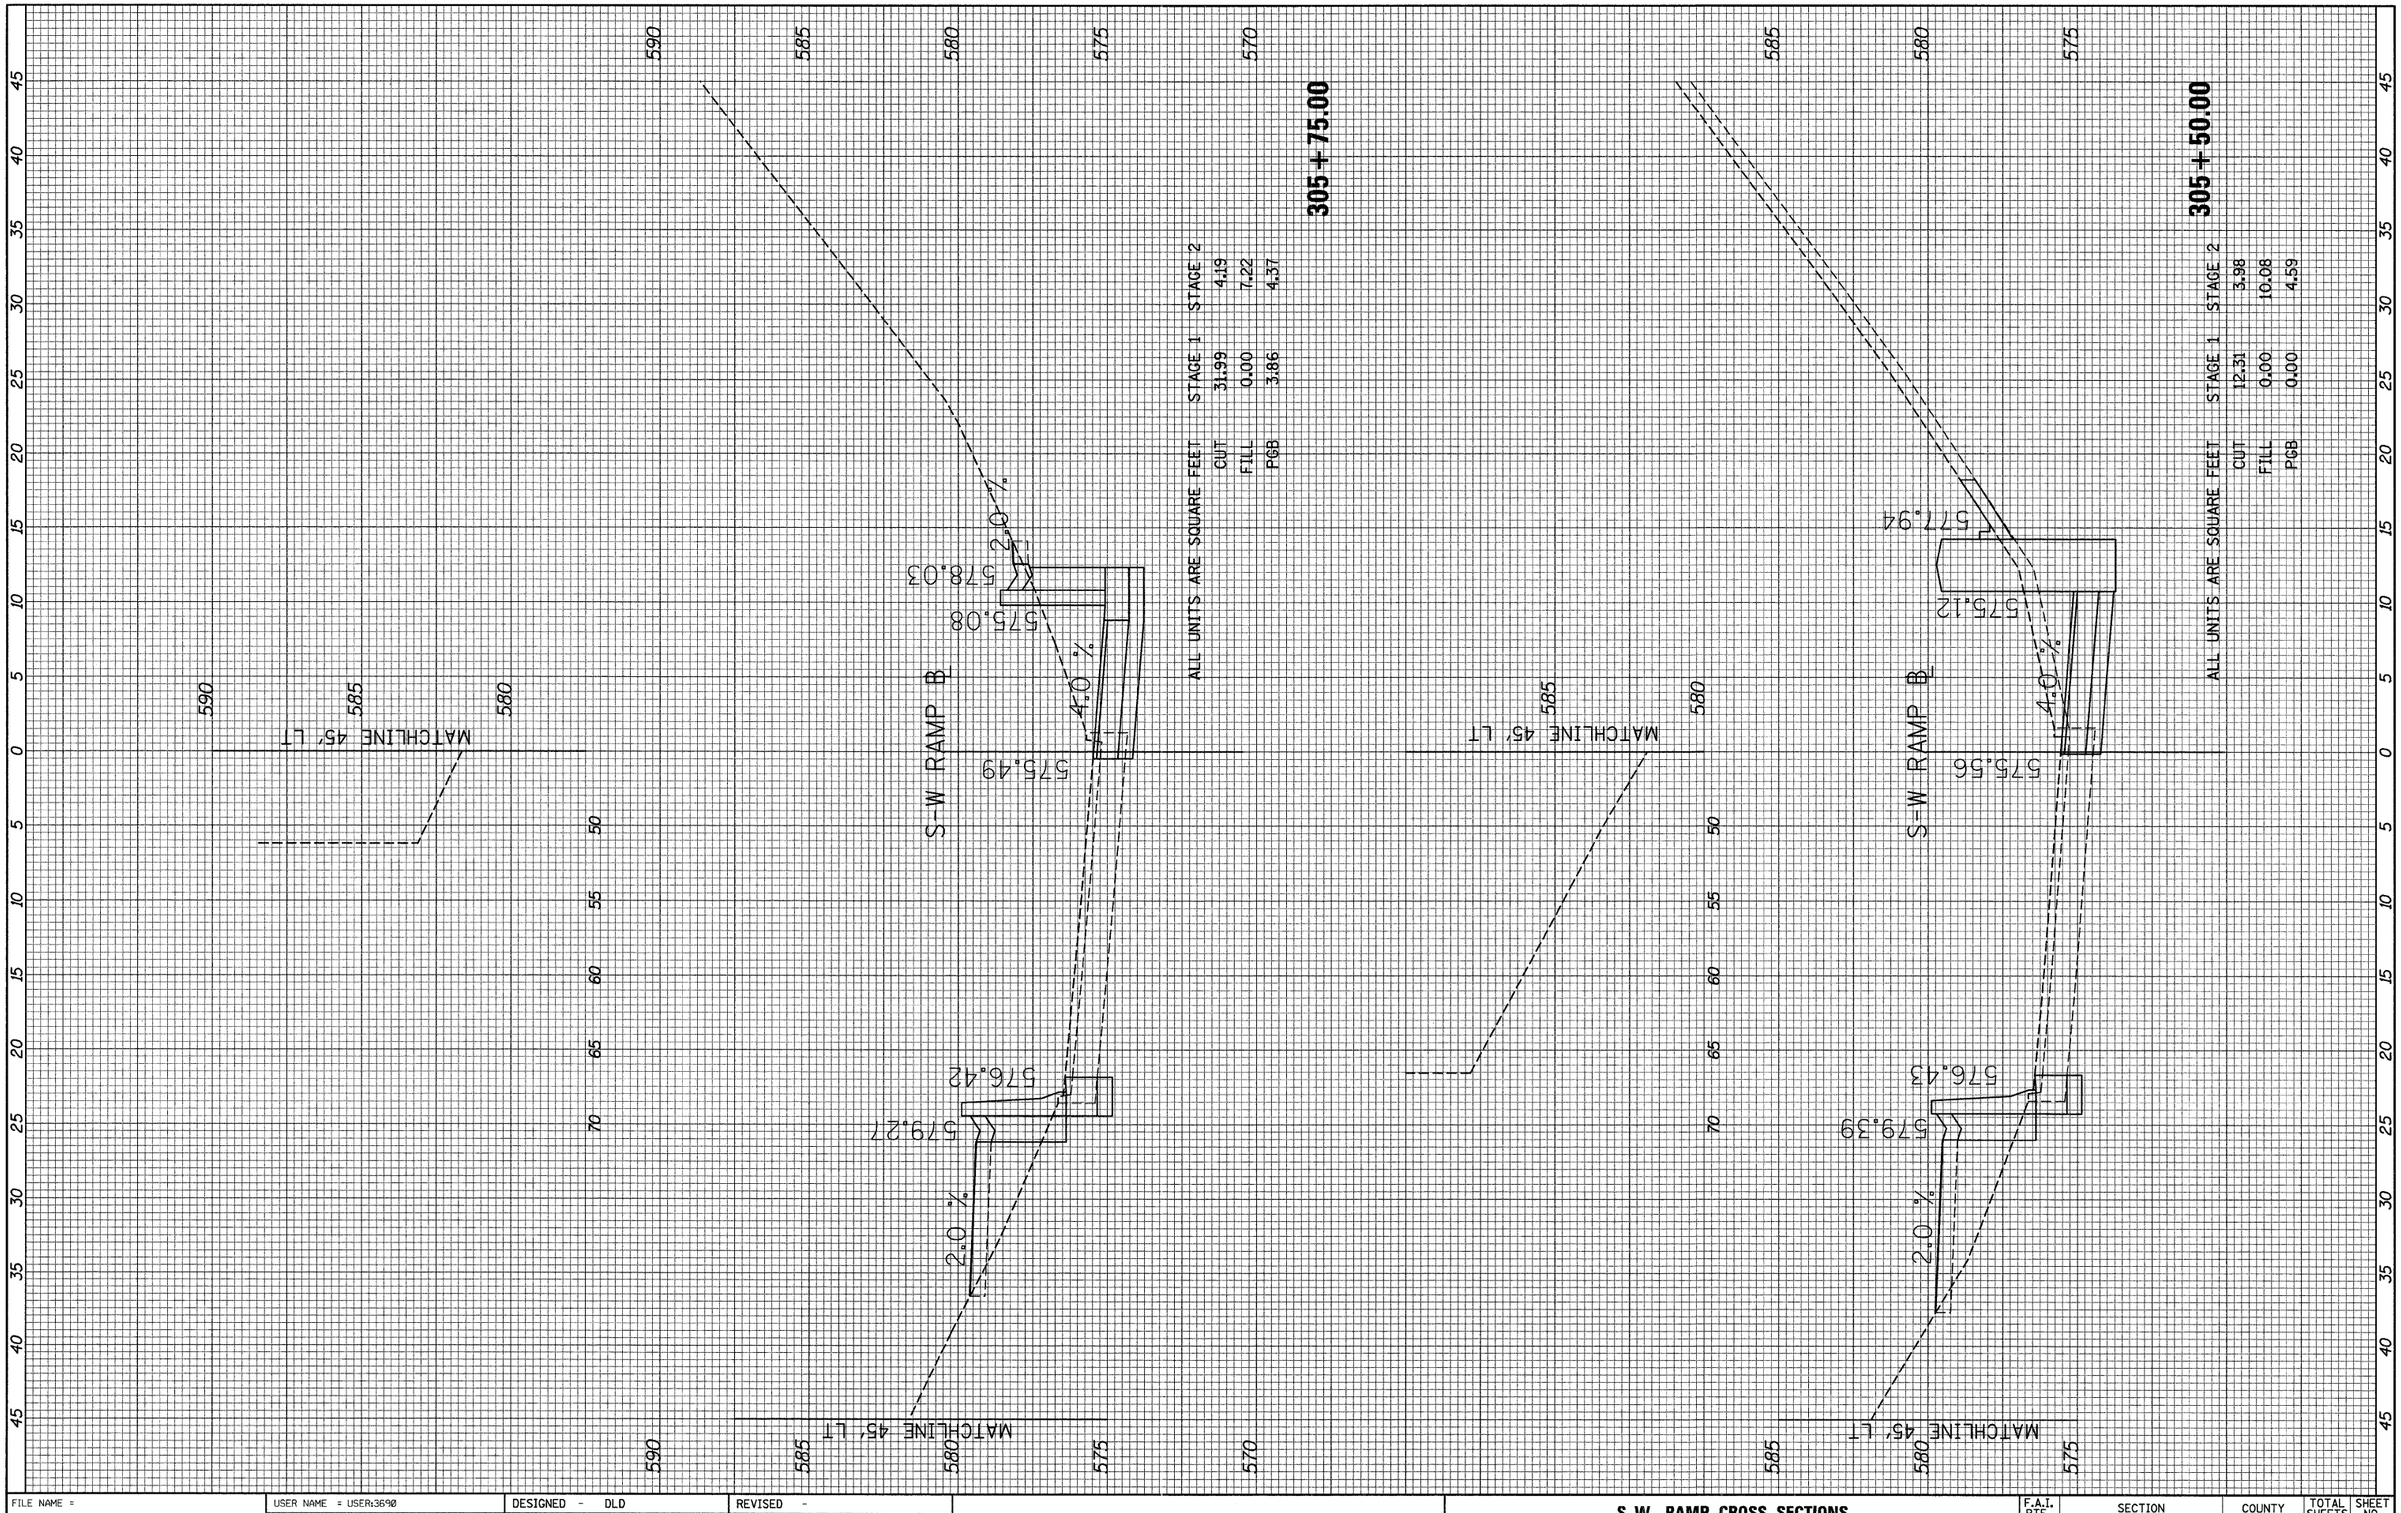


| FILE NAME = 97_xs_s-w_ramp_sht05.dgn | USER NAME = USER:3690 | DESIGNED - DLD | REVISED - | STATE OF ILLINOIS DEPARTMENT OF TRANSPORTATION | S-W RAMP CROSS SECTIONS | F.A.I. RTE. 90/94 /290 | SECTION 2011-055-I | COUNTY COOK | TOTAL SHEETS 107 | SHEET NO. 101 |
|---|---|---|---|---|---|---|---|---|---|---|
| | | DRAWN - DLD | REVISED - | | | | | CONTRACT NO. 60P67 | | |
| | PLOT SCALE = 1:5 | CHECKED - AAC | REVISED - | | SCALE: 1:10 H 1:5 V | SHEET NO. 5 OF 11 SHEETS | STA. 305+50.00 TO STA. 305+75.00 | ILLINOIS FED. AID PROJECT | | |
| | PLOT DATE = 9/8/2011 | DATE - 08/04/11 | REVISED - | | | | | | | |

| ORIGINAL SURVEY | BY | DATE |
|---|---|---|
| NOTE BOOK | SURVEYED | |
| | PLOTTED | |
| | TEMPLATE | |
| | AREAS | |
| NO. | AREAS CHECKED | |

| FINAL SURVEY | BY | DATE |
|---|---|---|
| NOTE BOOK | SURVEYED | |
| | PLOTTED | |
| | TEMPLATE | |
| | AREAS | |
| NO. | AREAS CHECKED | |