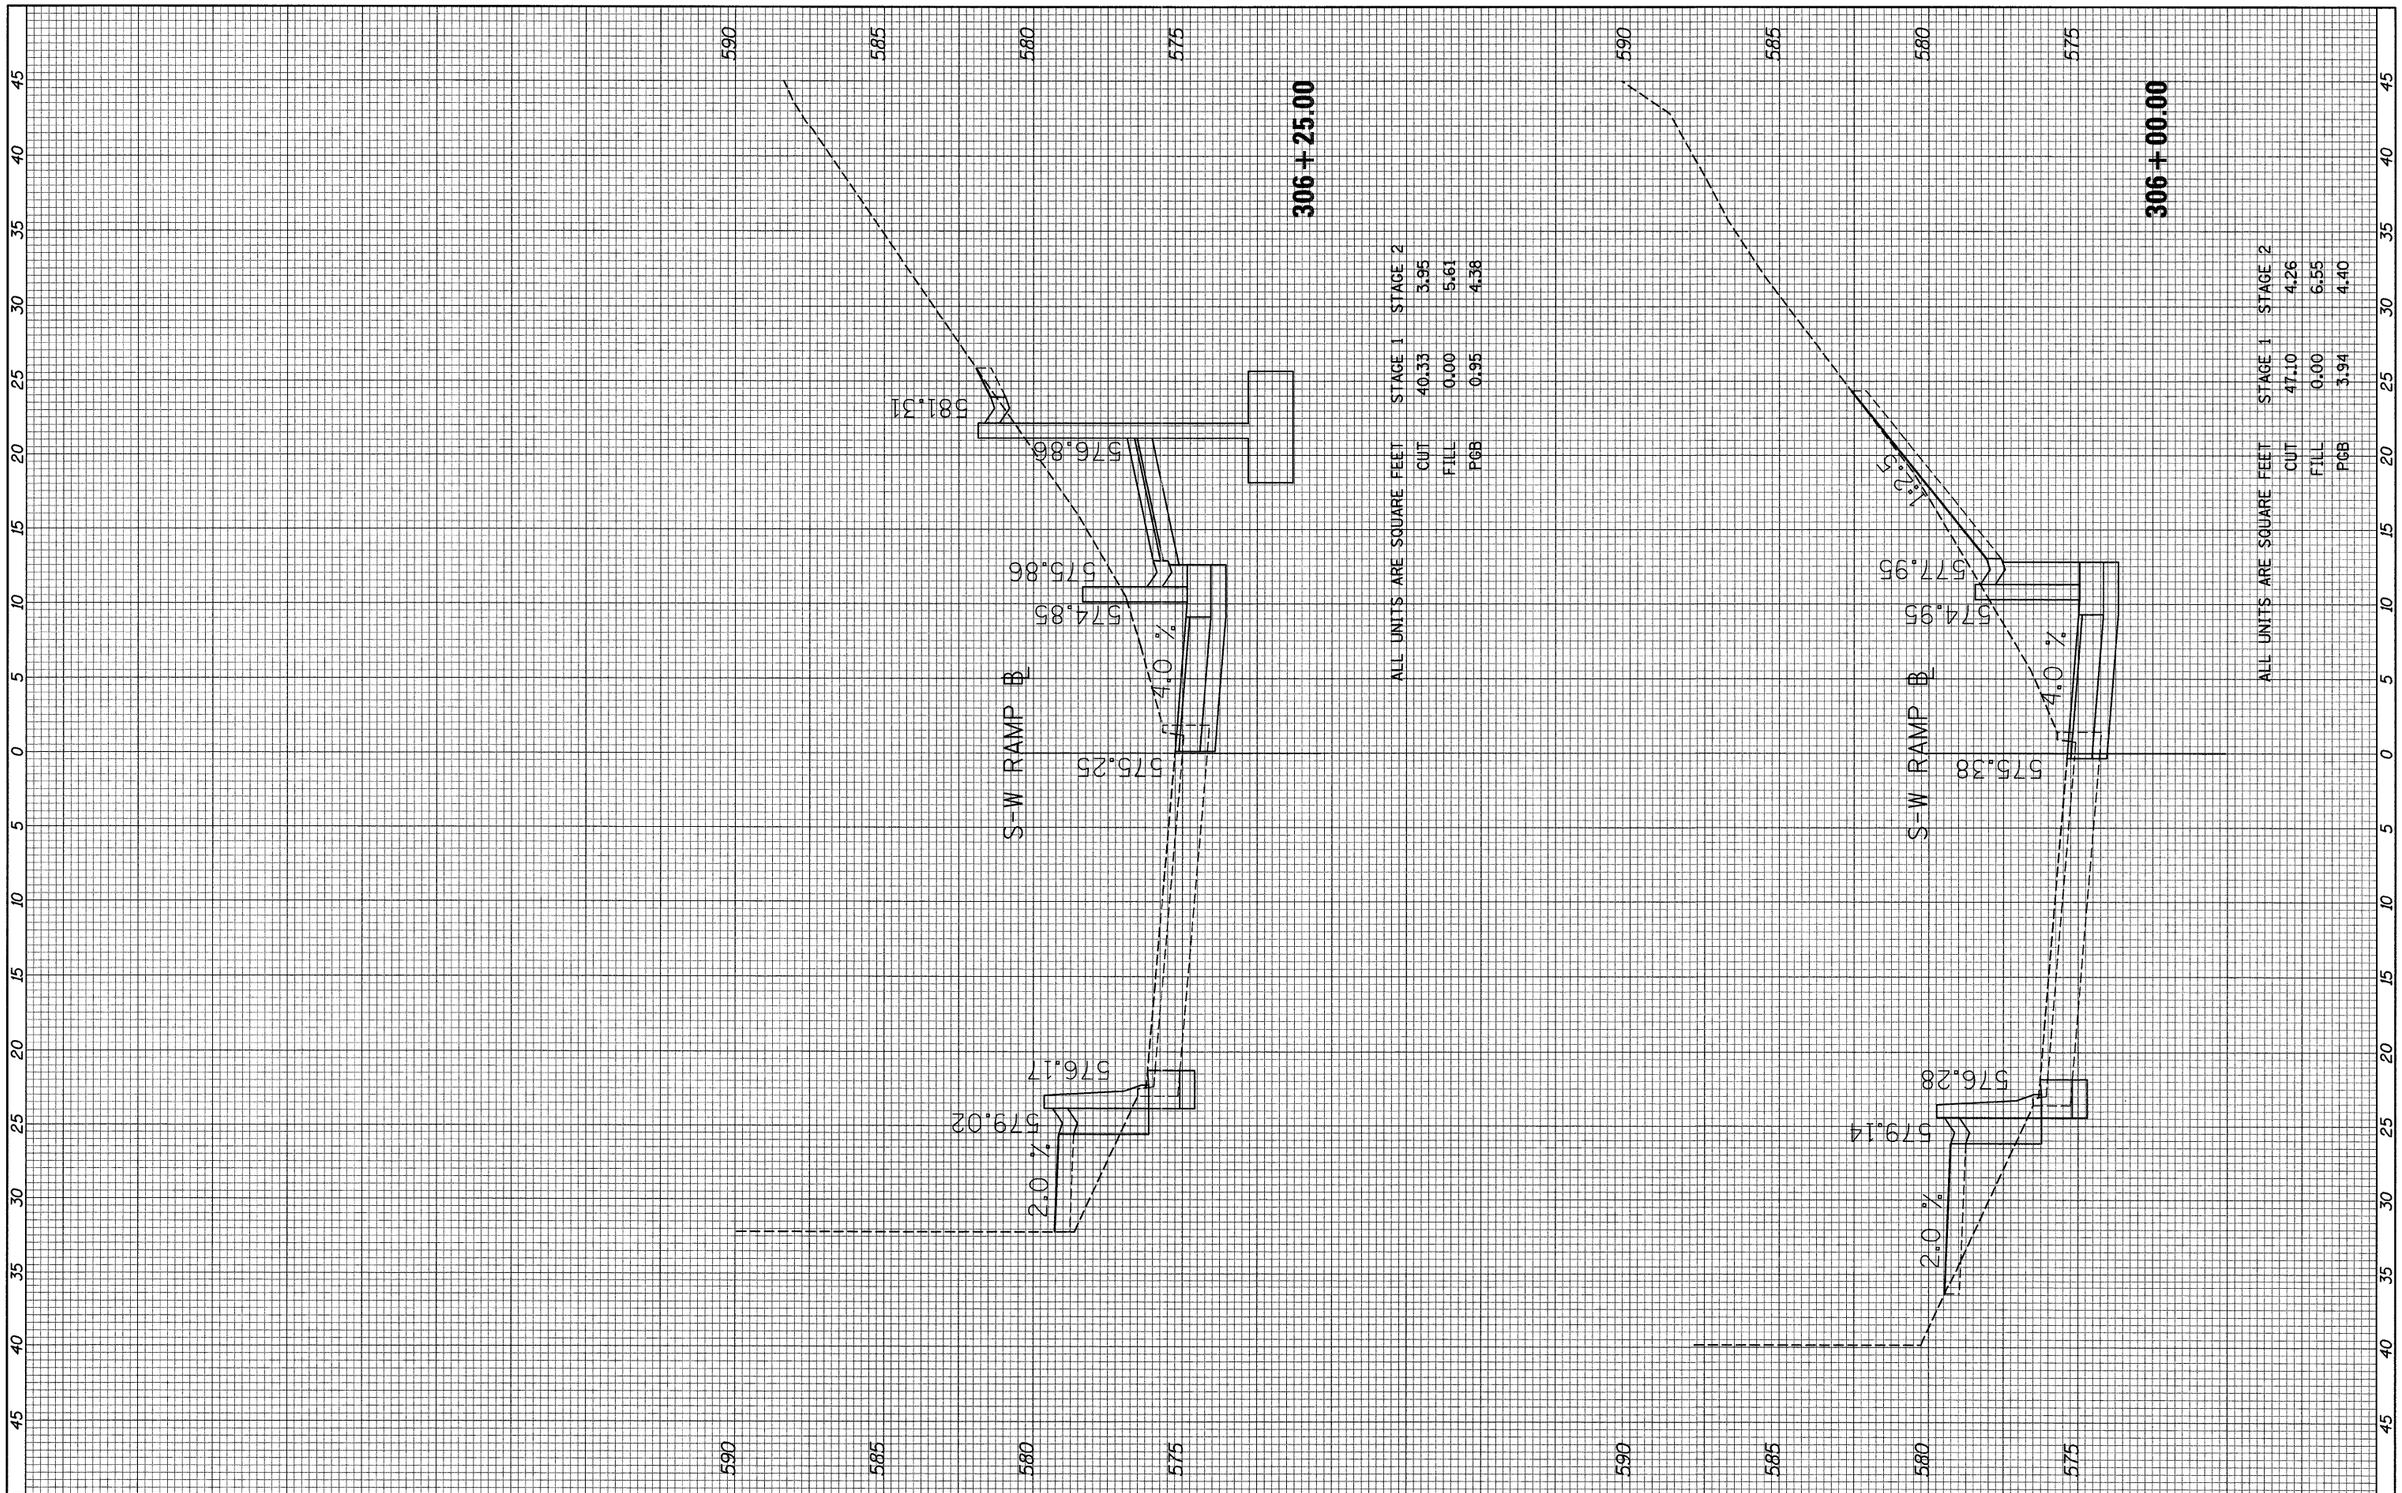

FINAL SURVEY	BY	DATE
SURVEYED		
PLOTTED		
TEMPLATE		
AREAS		
AREAS CHECKED		
NOTE BOOK NO.		

ORIGINAL SURVEY	BY	DATE
SURVEYED		
PLOTTED		
TEMPLATE		
AREAS		
AREAS CHECKED		
NOTE BOOK NO.		

FILE NAME = 98_xs_s-w_ramp_sht06.dgn	USER NAME = USER:3690	DESIGNED - DLD	REVISED -
		DRAWN - DLD	REVISED -
	PLOT SCALE = 1:5	CHECKED - AAC	REVISED -
	PLOT DATE = 9/8/2011	DATE - 08/04/11	REVISED -

STATE OF ILLINOIS
DEPARTMENT OF TRANSPORTATION

S-W RAMP CROSS SECTIONS

SCALE: 1:10 H, 1:5 V | SHEET NO. 6 OF 11 SHEETS | STA. 306+00.00 TO STA. 306+25.00

F.A.I. RTE.	SECTION	COUNTY	TOTAL SHEETS	SHEET NO.
90/94 /290	2011-055-I	COOK	107	102

CONTRACT NO. 60P67

ILLINOIS FED. AID PROJECT