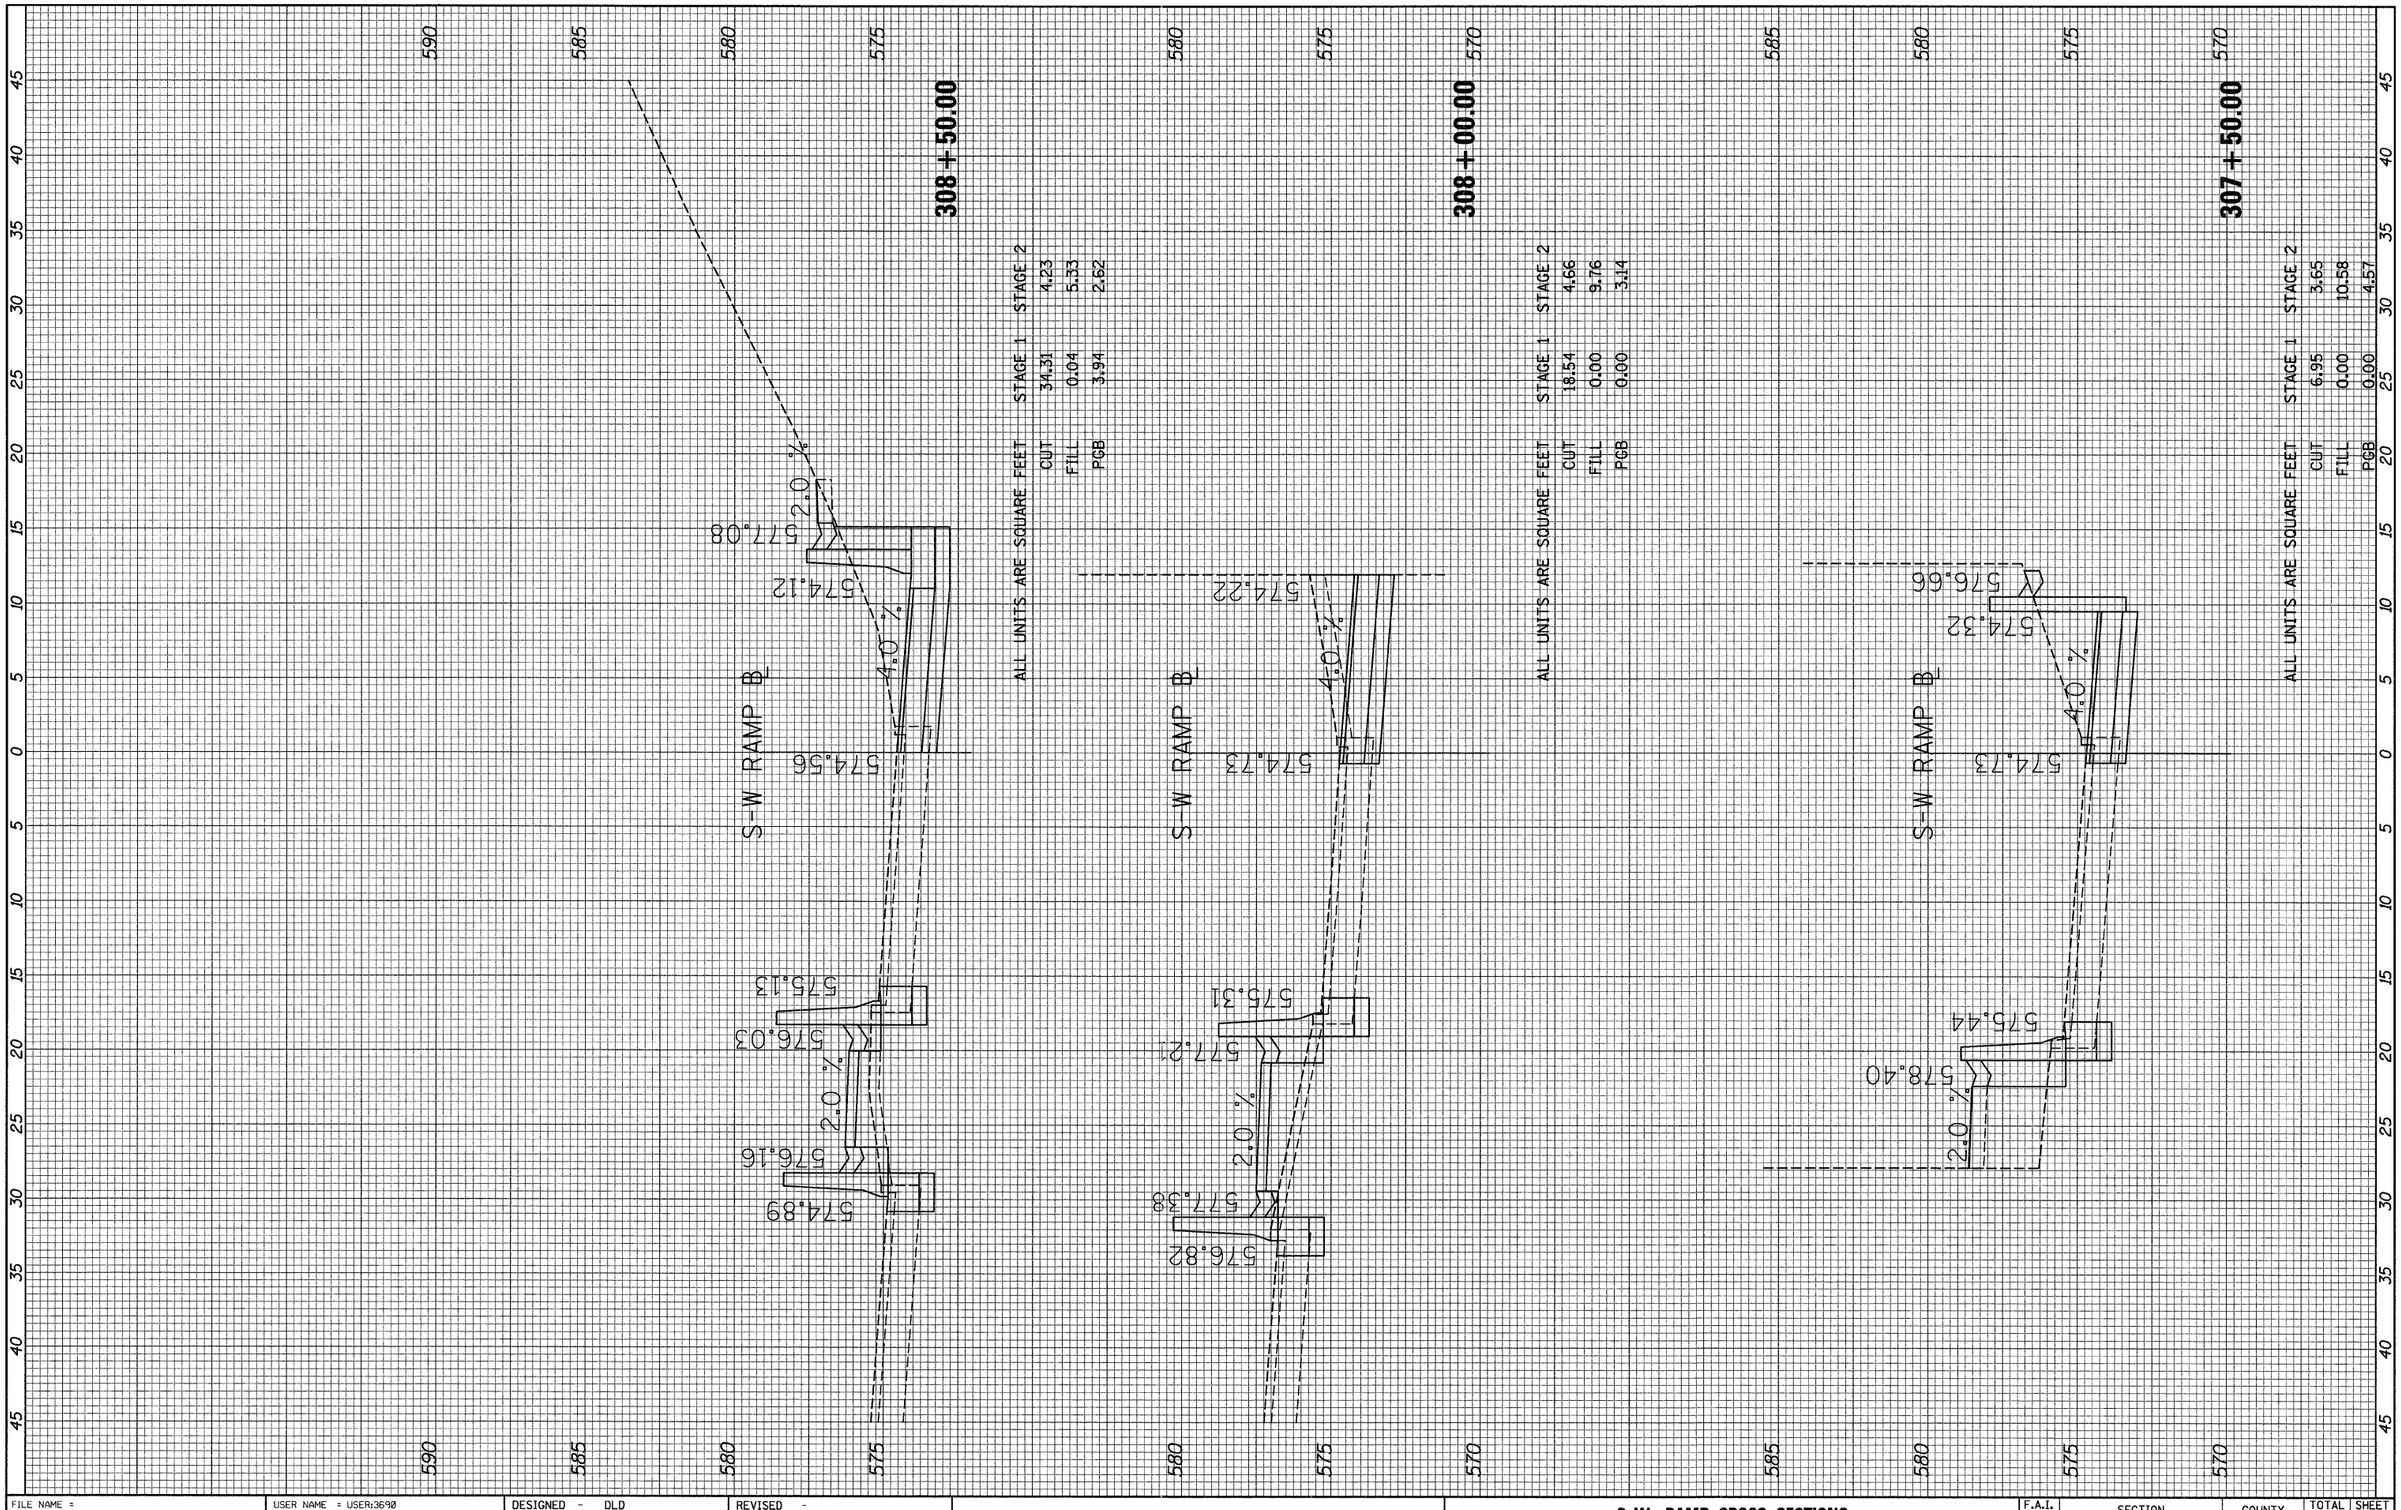

ALL UNITS ARE SQUARE FEET

	STAGE 1	STAGE 2
CUT	34.31	4.23
FILL	0.04	5.33
PGB	3.94	2.62

ALL UNITS ARE SQUARE FEET

	STAGE 1	STAGE 2
CUT	18.54	4.66
FILL	0.00	9.76
PGB	0.00	3.14

ALL UNITS ARE SQUARE FEET

	STAGE 1	STAGE 2
CUT	6.95	3.65
FILL	0.00	10.58
PGB	0.00	4.57

FINAL SURVEY	BY	DATE
SURVEYED		
PLOTTED		
TEMPLATE		
AREAS		
AREAS CHECKED		
NOTE BOOK NO.		

ORIGINAL SURVEY	BY	DATE
SURVEYED		
PLOTTED		
TEMPLATE		
AREAS		
AREAS CHECKED		
NOTE BOOK NO.		

FILE NAME = x101_xs_s-w_ramp_sht09.dgn	USER NAME = USER:3690	DESIGNED - DLD	REVISED -
		DRAWN - DLD	REVISED -
	PLOT SCALE = 1:5	CHECKED - AAC	REVISED -
	PLOT DATE = 9/8/2011	DATE - 08/04/11	REVISED -

STATE OF ILLINOIS
DEPARTMENT OF TRANSPORTATION

S-W RAMP CROSS SECTIONS

SCALE: 1:10 H, 1:5 V | SHEET NO. 9 OF 11 SHEETS | STA. 307+50.00 TO STA. 308+50.00

F.A.I. RTE.	SECTION	COUNTY	TOTAL SHEETS	SHEET NO.
90/94 /290	2011-055-I	COOK	107	105
		CONTRACT NO. 60P67		
		ILLINOIS FED. AID PROJECT		