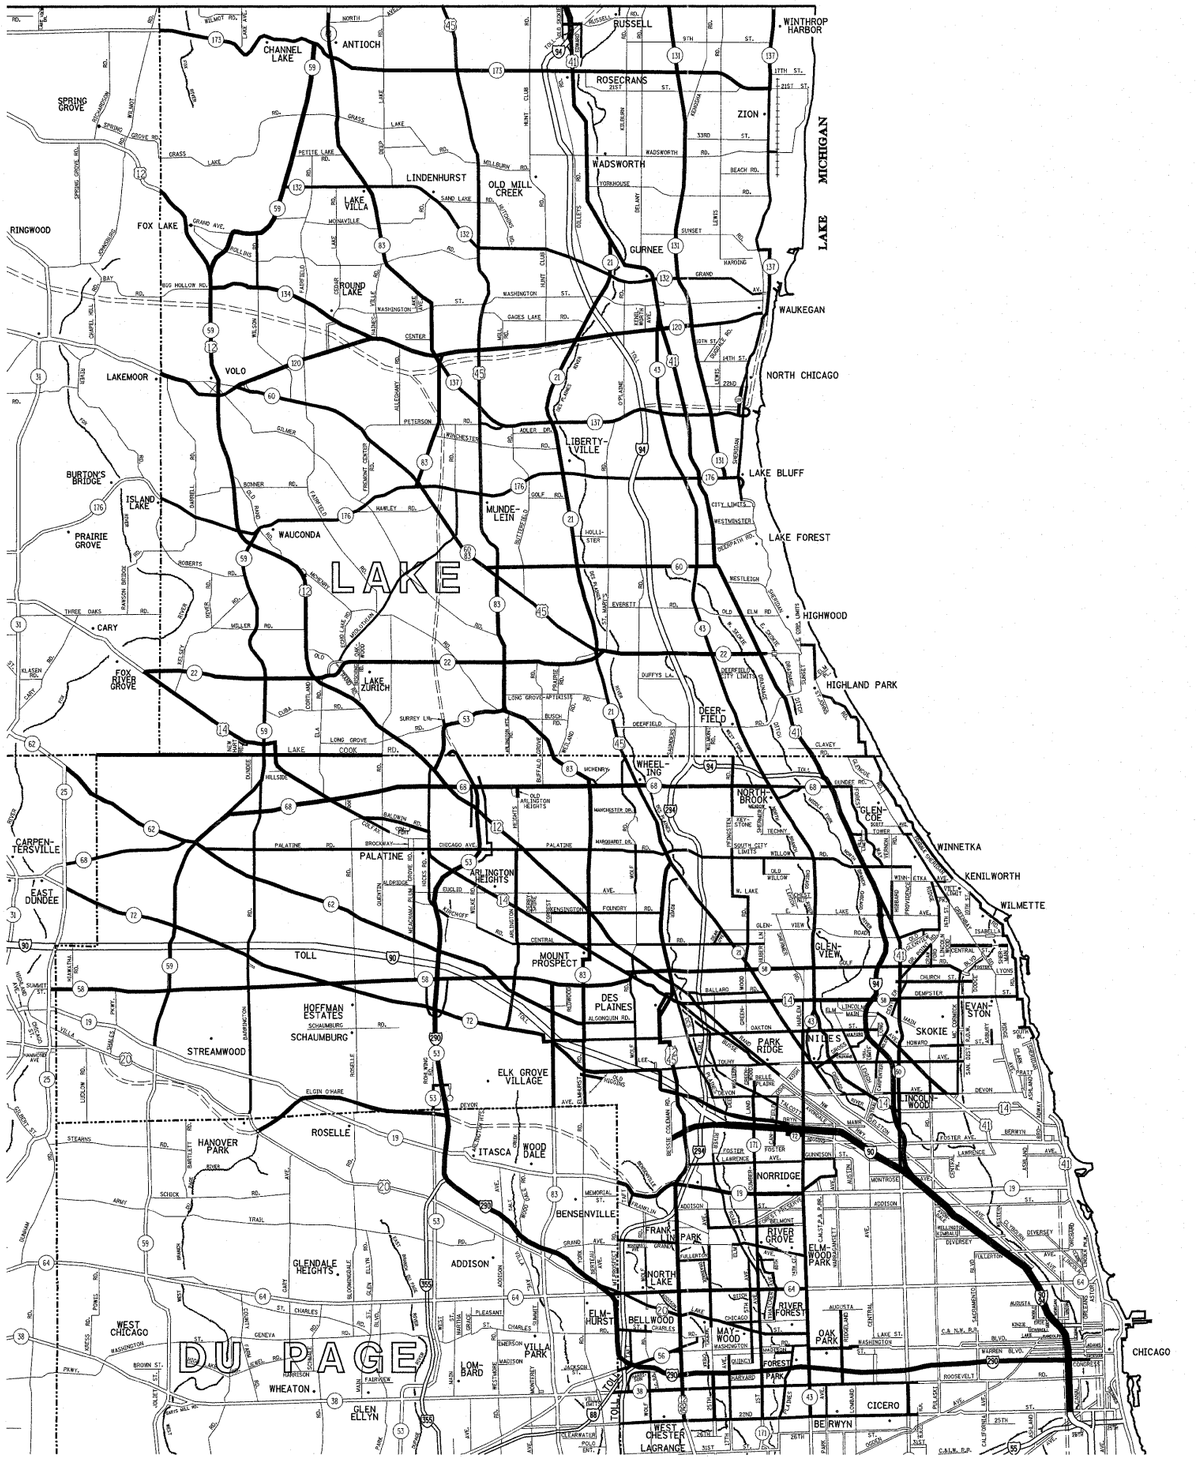

NORTHSIDE SIGN SHOP JURISDICTION

DISTRICT NO. 1

STATE HIGHWAYS & EXPRESSWAYS WITHIN STATE JURISDICTION (EXCEPT TOLLWAYS)

FUTURE HIGHWAYS

VARIOUS AGENCIES HIGHWAYS

FILE NAME = c:\pw_work\pwidot\midyja\d0177395\sign_inst.dgn	USER NAME = midyja	DESIGNED -	REVISED -
	PLOT SCALE = 50.0000 ' / in.	DRAWN -	REVISED -
	PLOT DATE = 9/8/2011	CHECKED -	REVISED -
		DATE -	REVISED -

STATE OF ILLINOIS
DEPARTMENT OF TRANSPORTATION

NORTHSIDE SIGN SHOP JURISDICTION
SIGN INSTALLATION AND REPAIR

SCALE: | SHEET NO. OF SHEETS | STA. | TO STA.

F.A. RTE.	SECTION	COUNTY	TOTAL SHEETS	SHEET NO.
VAR.	2011-058-SG	VARIOUS	11	8
		CONTRACT NO. 60P76		
FED. ROAD DIST. NO.	ILLINOIS	FED. AID PROJECT		