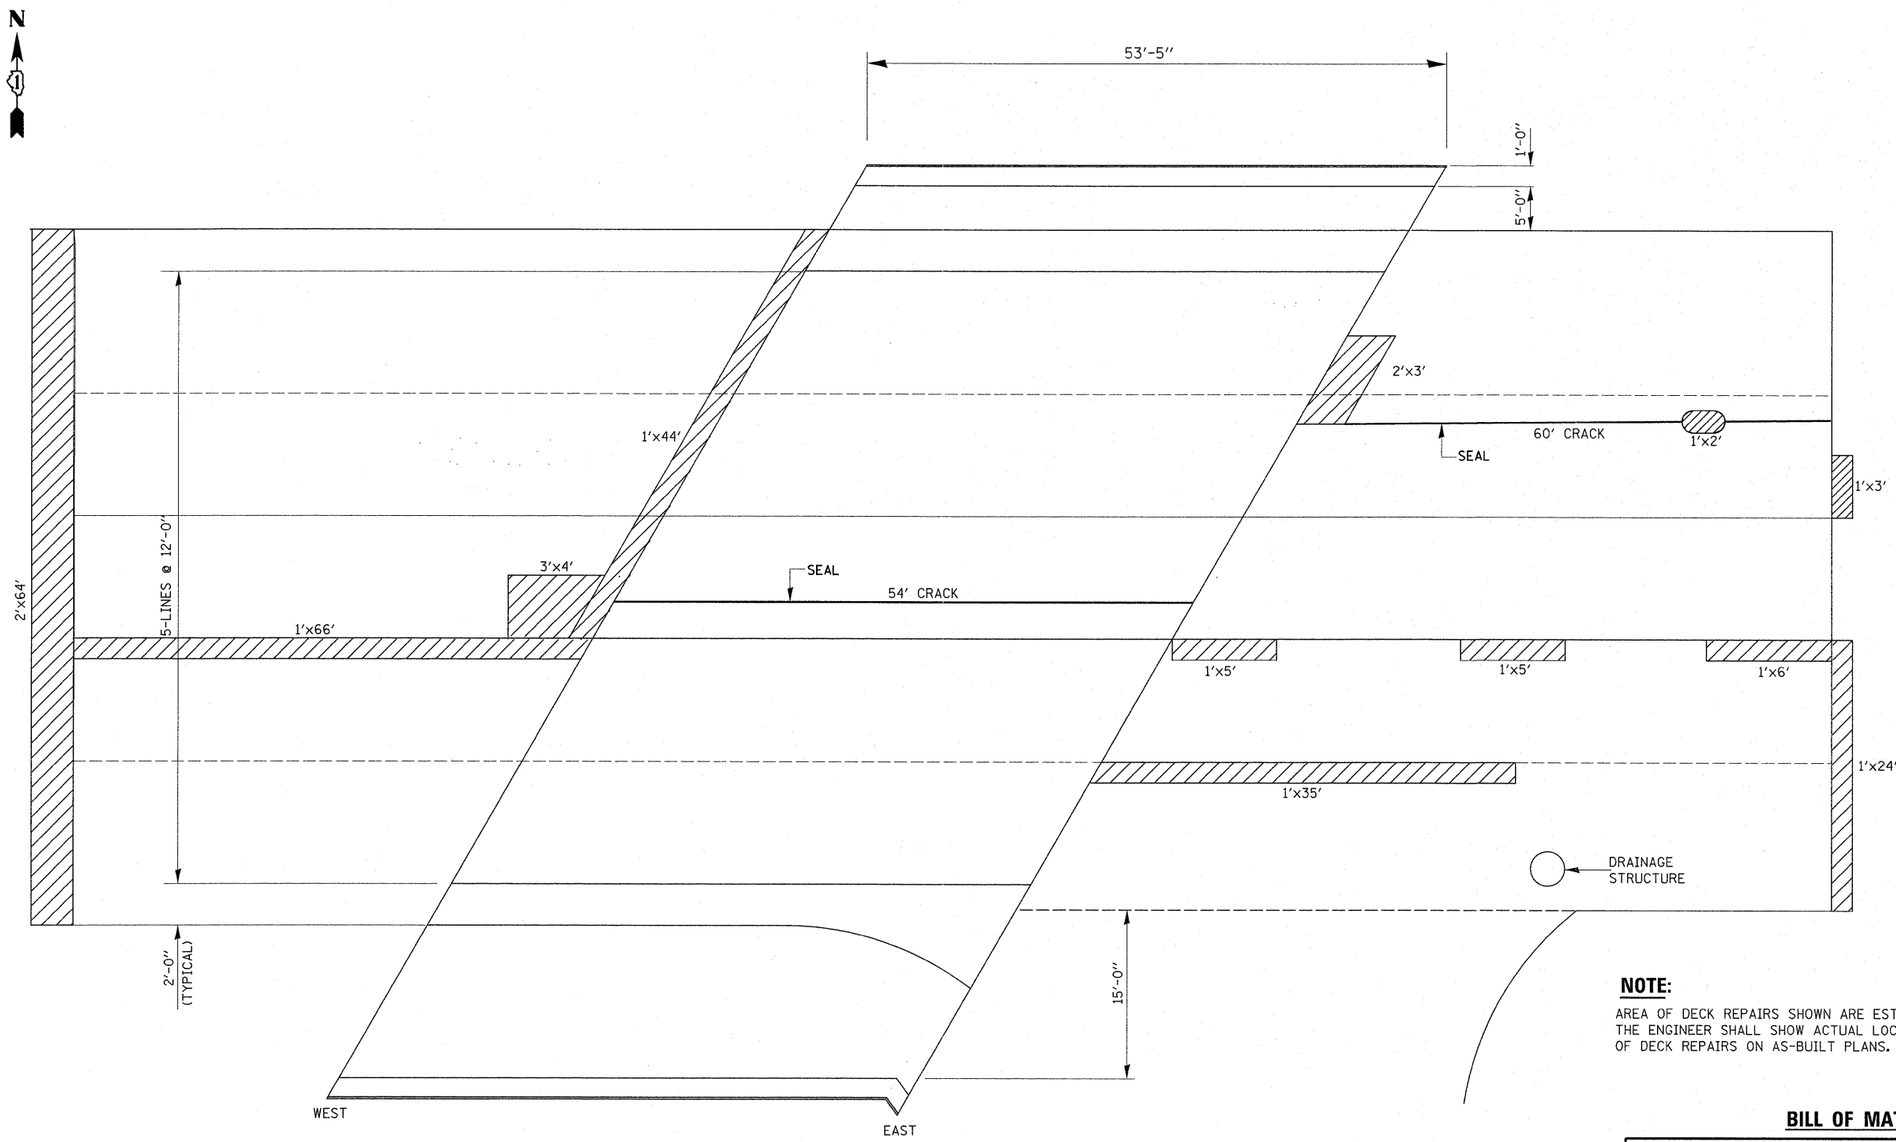


**NOTE:**

AREA OF DECK REPAIRS SHOWN ARE ESTIMATED. THE ENGINEER SHALL SHOW ACTUAL LOCATION OF DECK REPAIRS ON AS-BUILT PLANS.

## BILL OF MATERIALS

| ITEM | UNIT | QUANTITY |
|---|---|---|
| APPROACH SLAB REPAIR (PARTIAL DEPTH) | SQ.YD. | 38 |
| BRIDGE DECK CONCRETE CRACK SEALER | FOOT | 114 |
| | | |

**LEGEND:**

APPROACH SLAB REPAIR (PARTIAL DEPTH)

| | | | |
|---|---|---|---|
| FILE NAME = c:\pw_work\pwidot\gorengautab\d101671\016-2554.dgn | USER NAME = gorengautab | DESIGNED - MT | REVISED - |
| | | DRAWN - MT | REVISED - |
| | PLOT SCALE = 50.0000 ' / in. | CHECKED - RB | REVISED - |
| | PLOT DATE = 10/11/2011 | DATE - 9-26-2011 | REVISED - |

**STATE OF ILLINOIS**
**DEPARTMENT OF TRANSPORTATION**

**111TH STREET OVER STONEY CREEK**
**DECK SLAB REPAIR AND APPROACH SLABS**
**S.N. 016-2554**

SCALE: | SHEET NO. 4 OF 8 SHEETS | STA. | TO STA.

| F.A.U. RTE. | SECTION | COUNTY | TOTAL SHEETS | SHEET NO. |
|---|---|---|---|---|
| 1581 | 1355-B-I | COOK | 23 | 7 |

CONTRACT NO.60P80

ILLINOIS FED. AID PROJECT