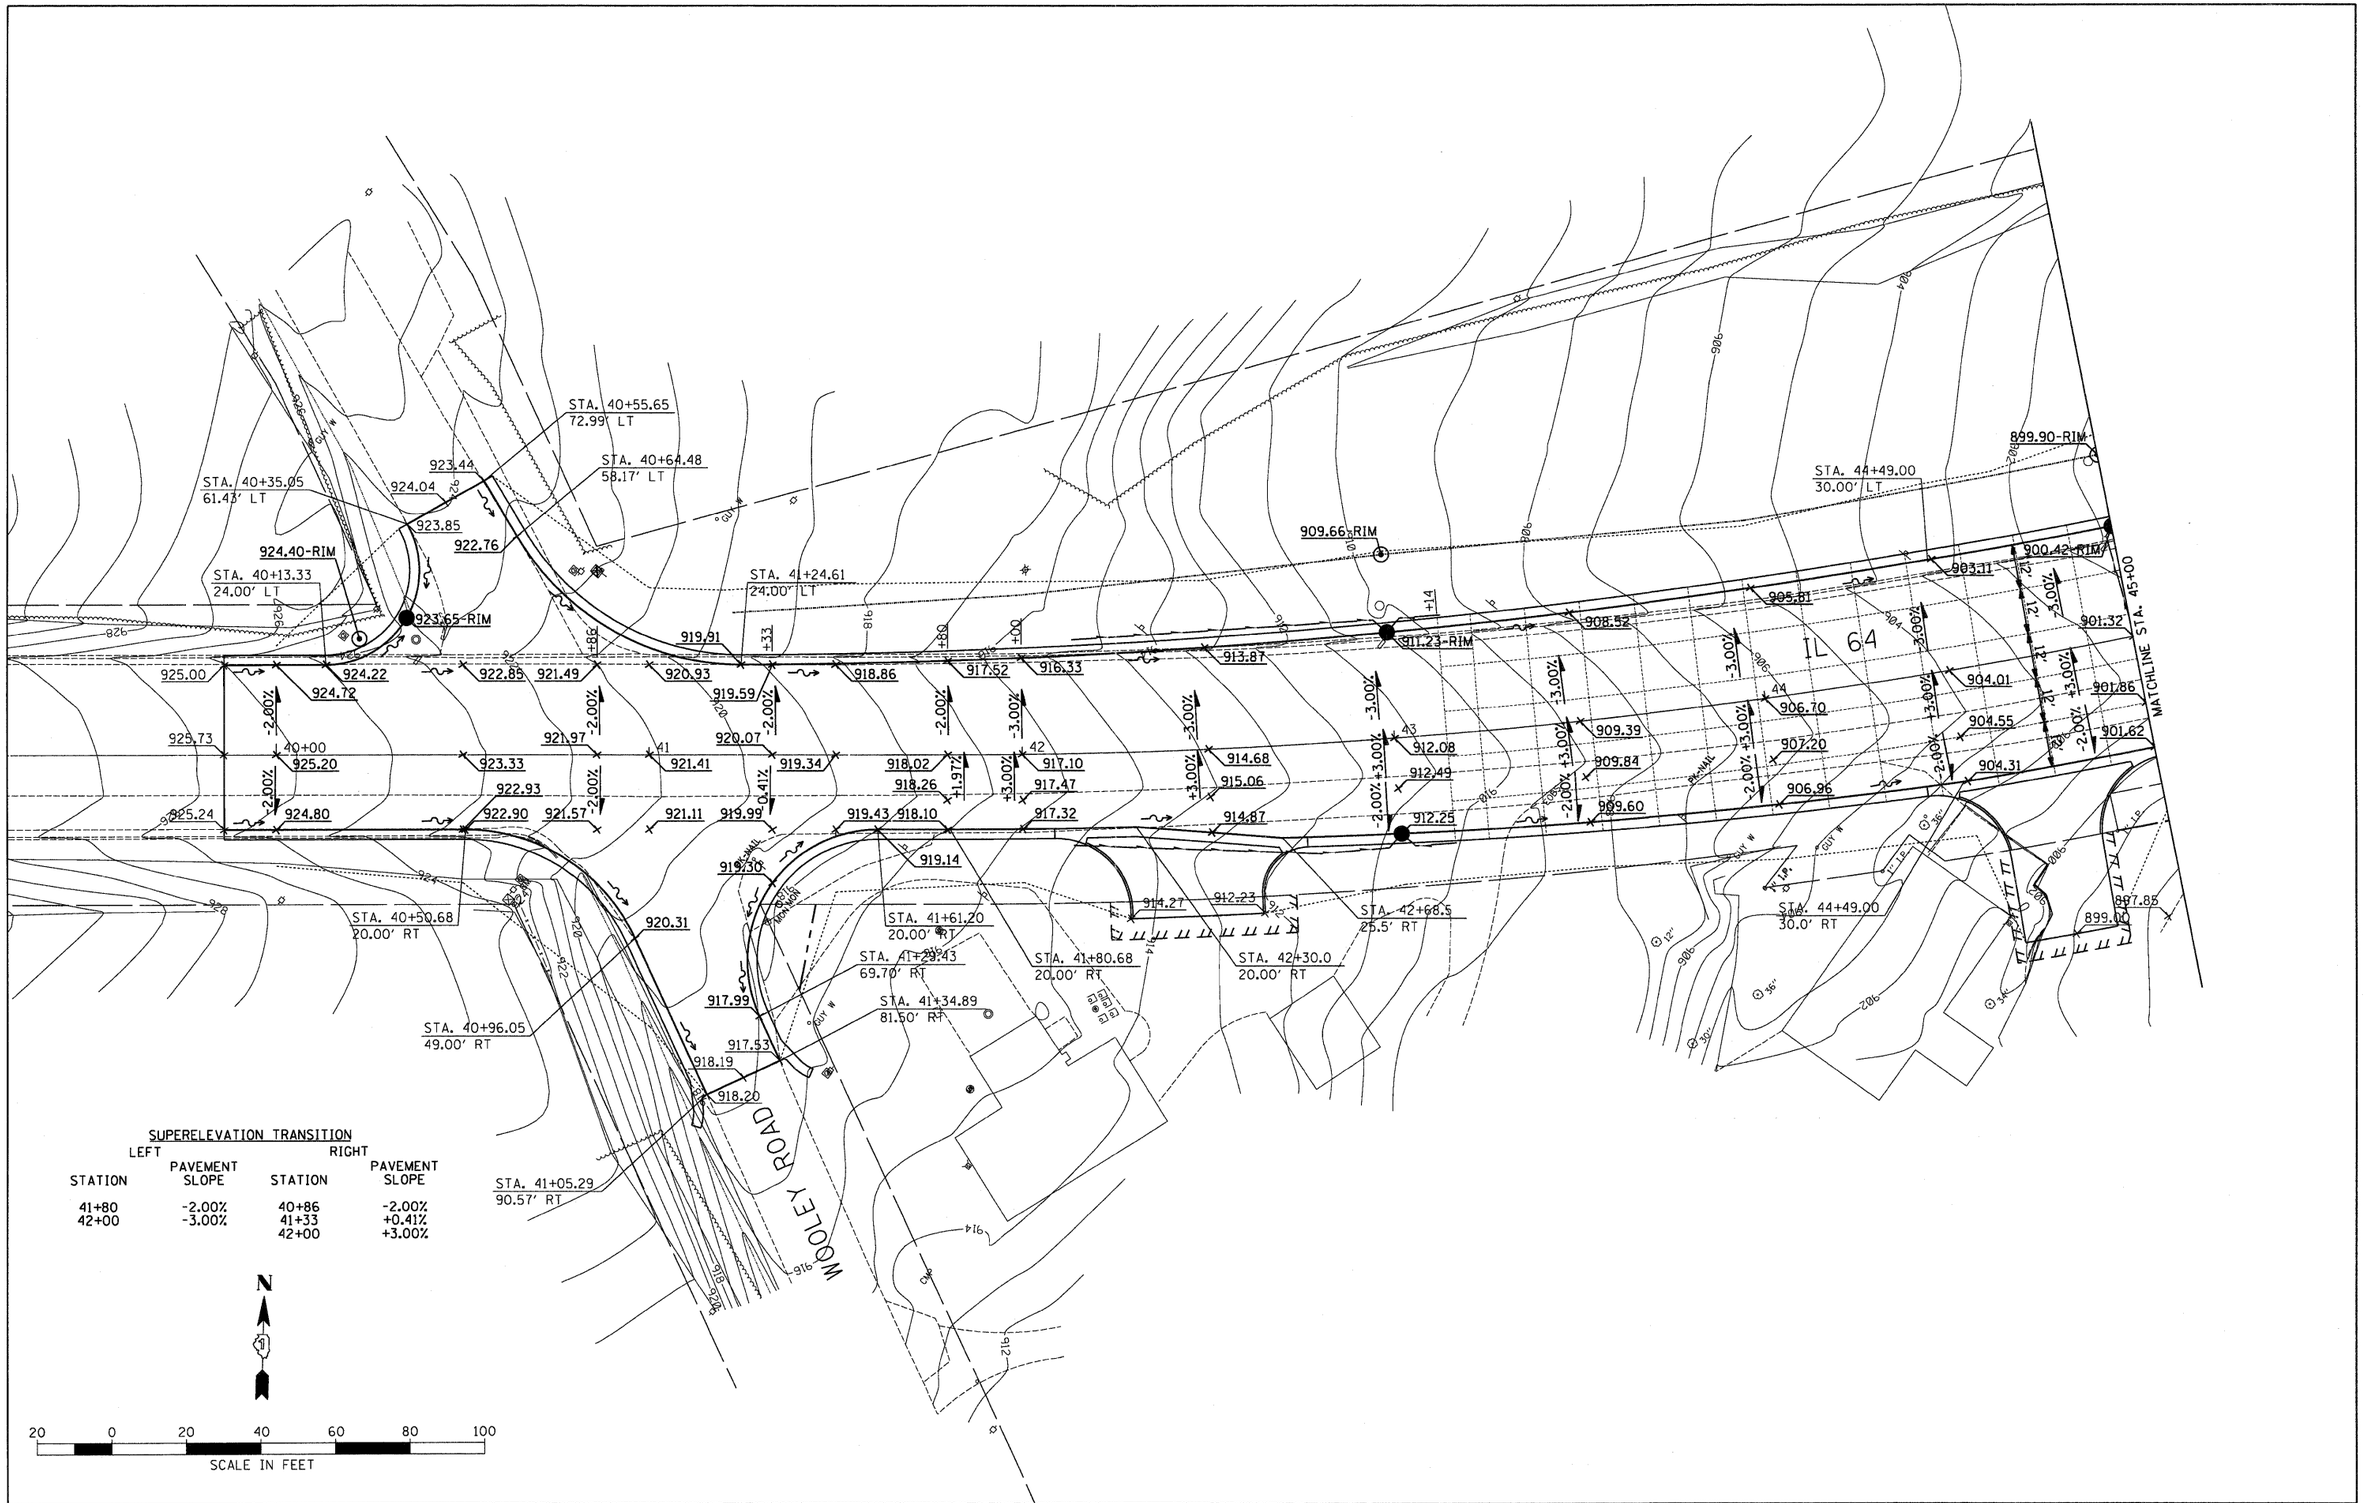

SUPERELEVATION TRANSITION

LEFT STATION	LEFT PAVEMENT SLOPE	RIGHT STATION	RIGHT PAVEMENT SLOPE
41+80	-2.00%	40+86	-2.00%
42+00	-3.00%	41+33	+0.41%
		42+00	+3.00%

FILE NAME = $FILEL$	USER NAME = $USER$	DESIGNED - AR	REVISED -
		DRAWN - AR	REVISED -
	PLOT SCALE = 20.000 ft / IN.	CHECKED - RS	REVISED -
	PLOT DATE = 9/1/2011	DATE - 09-01-2011	REVISED -

STATE OF ILLINOIS
DEPARTMENT OF TRANSPORTATION

IL 64 AT IL 47 INTERSECTION IMPROVEMENTS
GRADING PLANS

SCALE: | SHEET NO. 1 OF 3 SHEETS | STA. TO STA.

F.A.P. RTE.	SECTION	COUNTY	TOTAL SHEETS	SHEET NO.
307	126N-1	KANE	156	76

CONTRACT NO. 62278

ILLINOIS FED. AID PROJECT