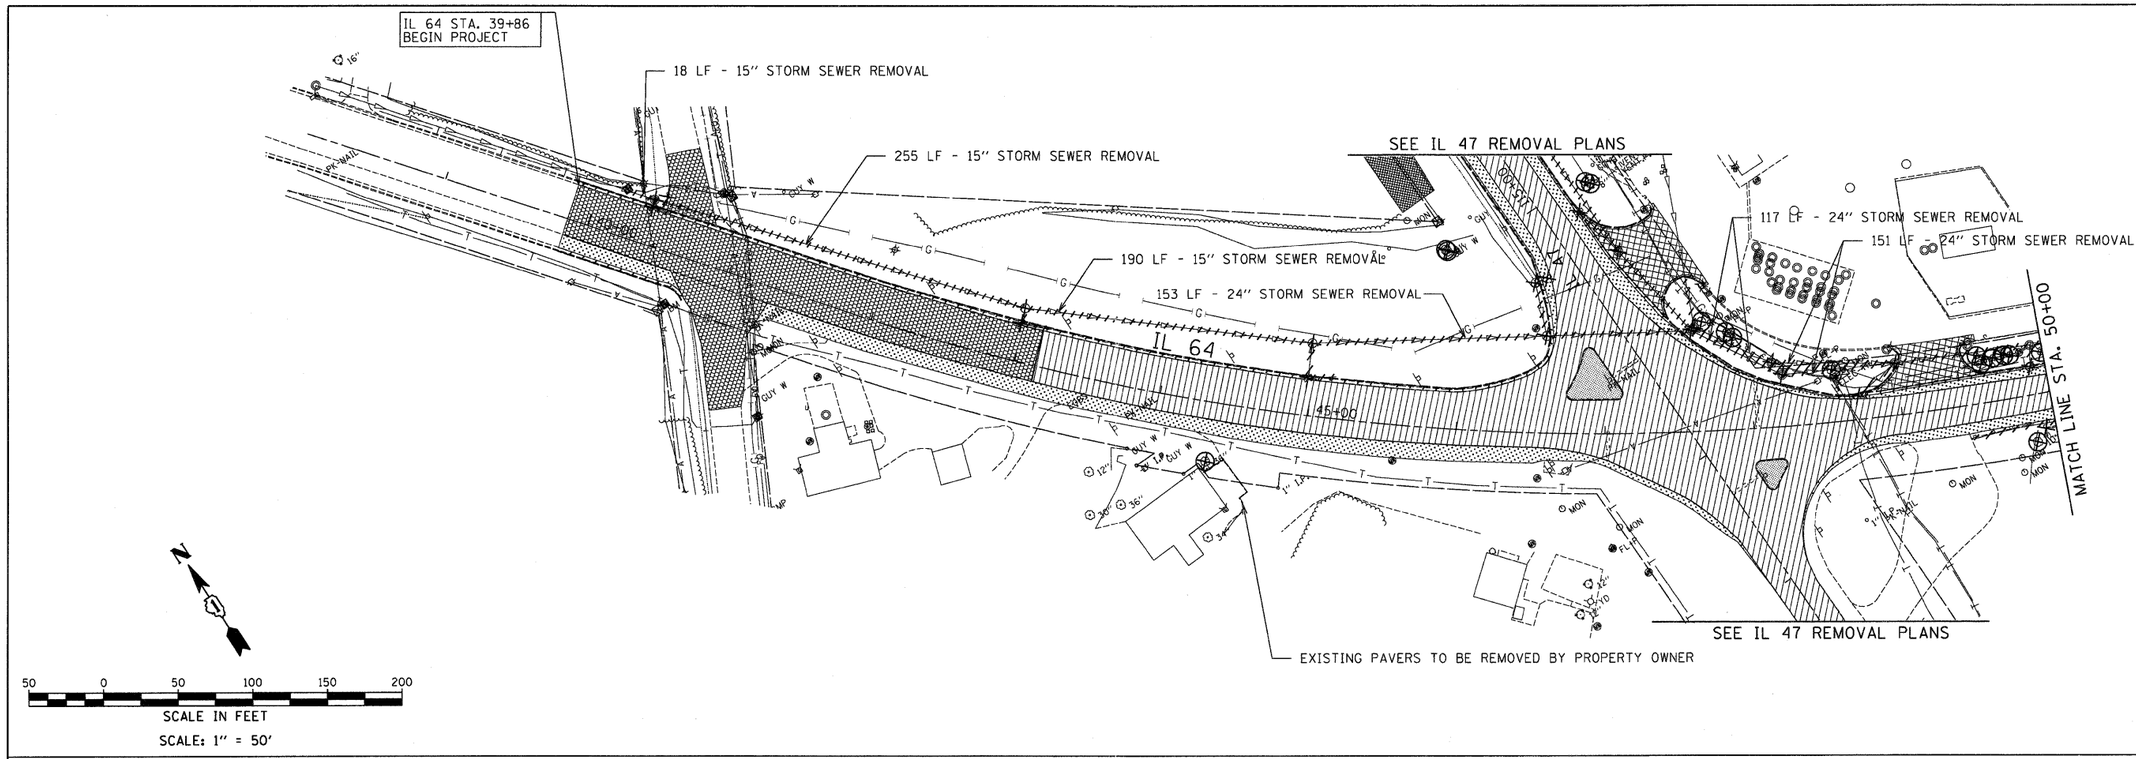

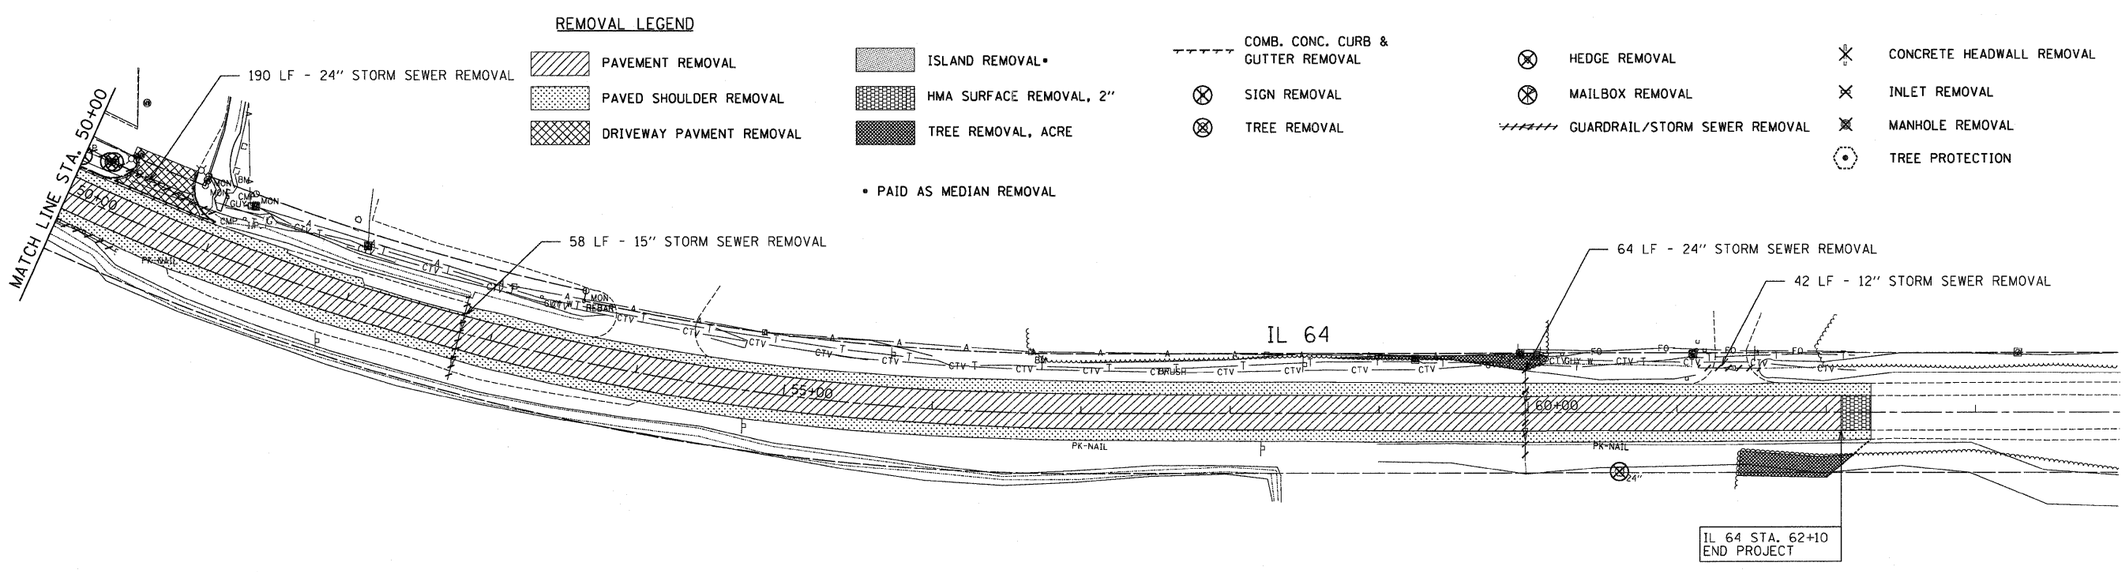

FILE NAME = $FILEL$	USER NAME = .USER.	DESIGNED - AR	REVISED -
		DRAWN - AR	REVISED -
	PLOT SCALE = 50.0000 ' / IN.	CHECKED - RS	REVISED -
	PLOT DATE = 9/1/2011	DATE - 09-01-2011	REVISED -

STATE OF ILLINOIS
DEPARTMENT OF TRANSPORTATION

IL 64 AT IL 47 INTERSECTION IMPROVEMENTS
REMOVAL PLANS

SCALE: 50 | SHEET NO. 1 OF 2 SHEETS | STA. 39+86 TO STA. 62+10

F.A.P. RTE.	SECTION	COUNTY	TOTAL SHEETS	SHEET NO.
307	126N-1	KANE	156	93
		CONTRACT NO. 62278		
		ILLINOIS FED. AID PROJECT		