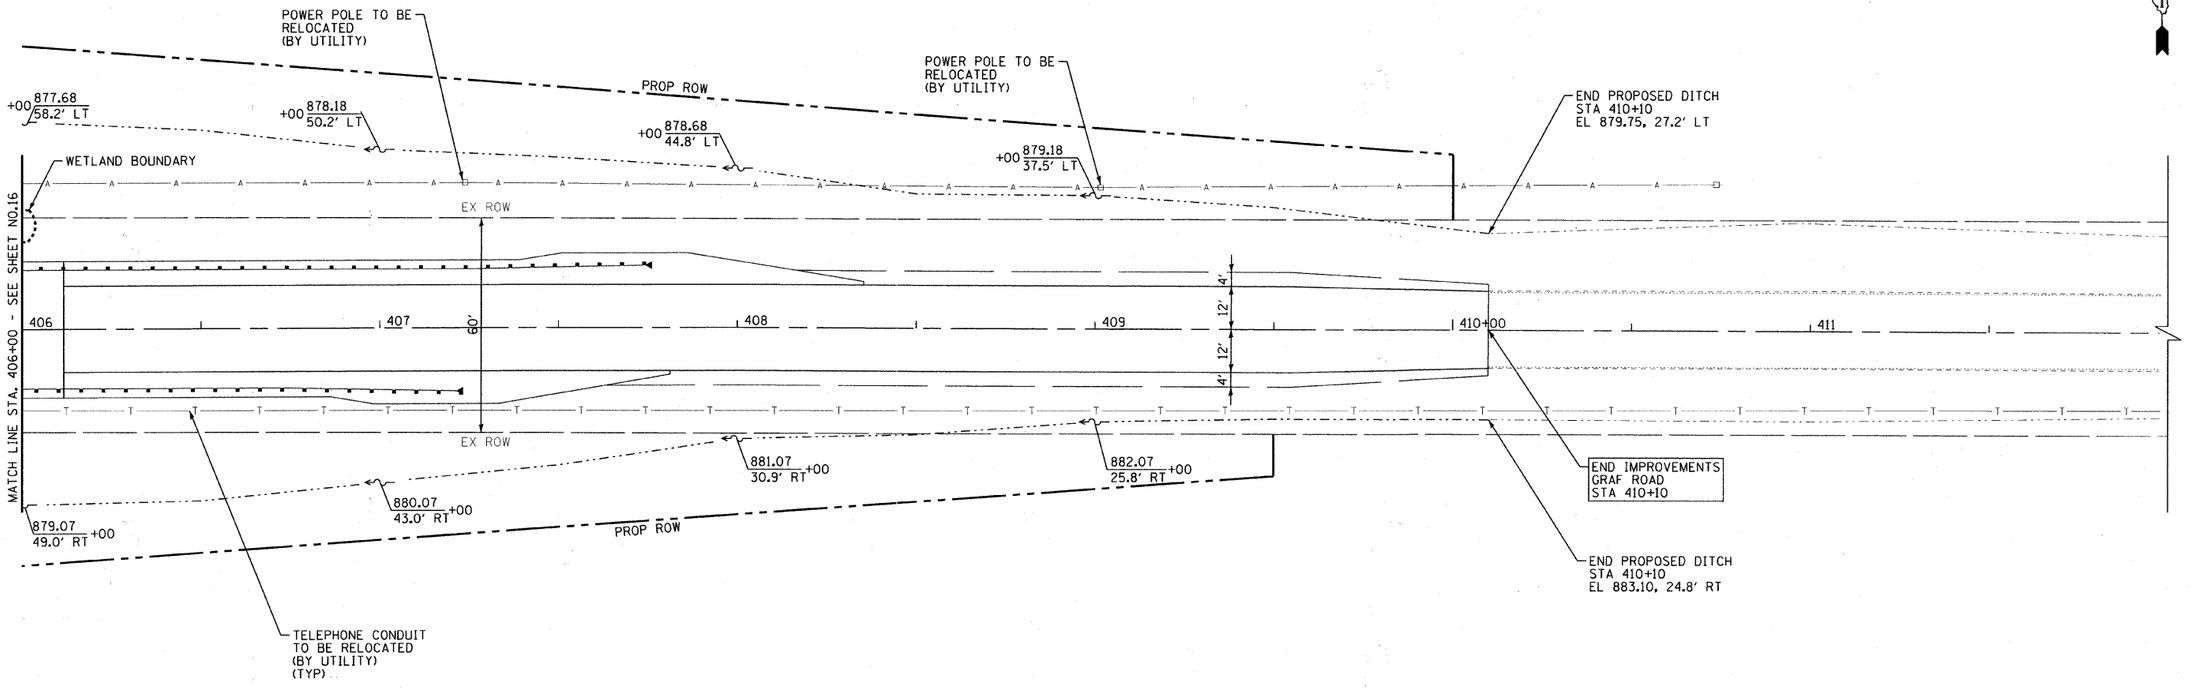

GRAF ROAD

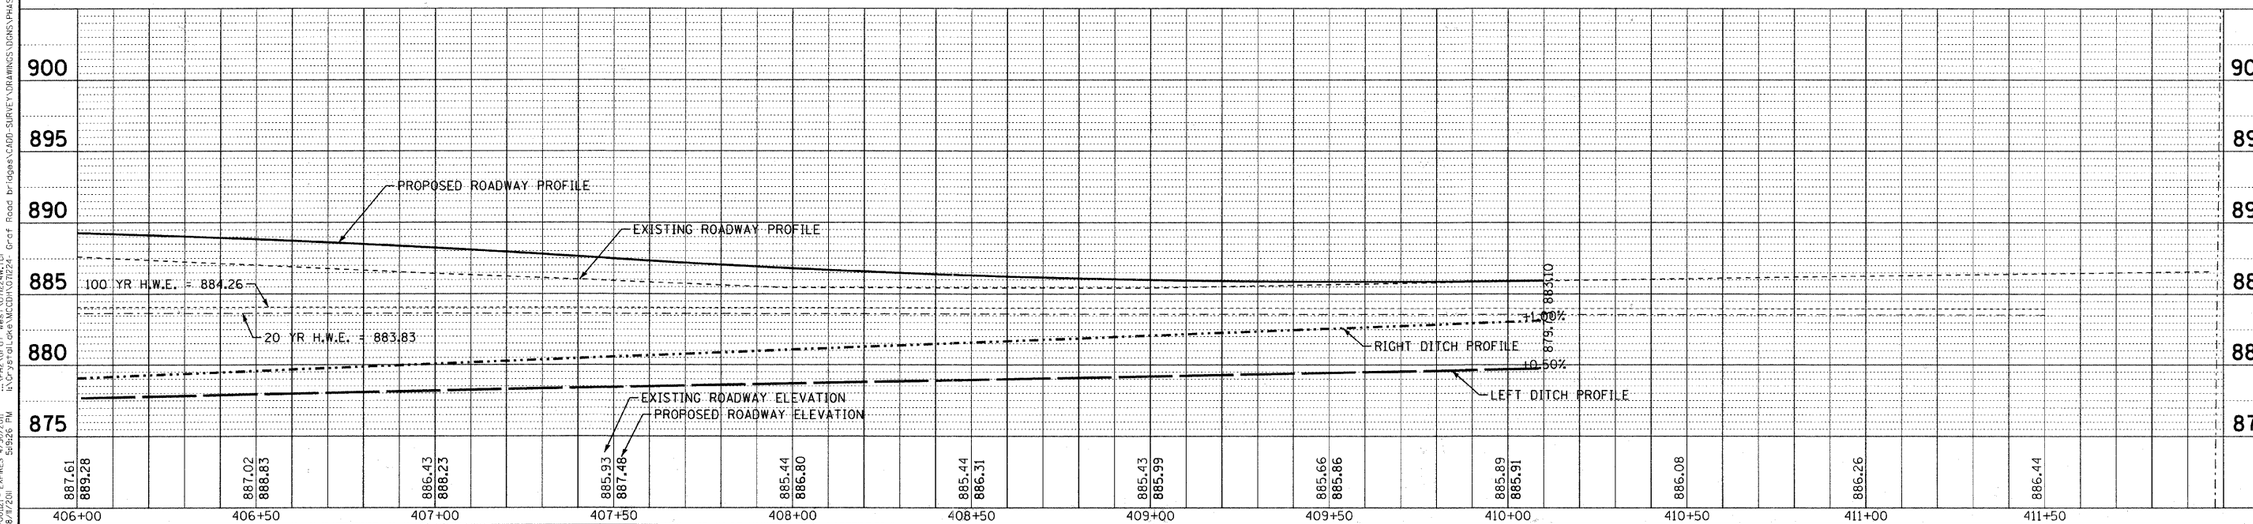

DESIGNED - CAC	REVISED - 12/30/10 PER MCDOT	MCHENRY COUNTY DIVISION OF TRANSPORTATION GRAF ROAD BRIDGE OVER WEST BRANCH PISCASAW CREEK	DRAINAGE AND UTILITY PLAN
DRAWN - BCD	REVISED -		
CHECKED - MDW	REVISED -		
DATE - 10/08/10	FILE - 071224-Graf-West-DU2.shf		SCALE: H: 1"=20' V: 1"=5' STA. 406+00 TO STA. 412+00

TR RTE.	SECTION	COUNTY	TOTAL SHEETS	SHEET NO.
0037	06-00322-01-BR	MCHENRY	52	17
	C-91-258-11	CONTRACT NO. 63580		
FED. ROAD DIST. NO. 1	ILLINOIS	FED. AID PROJECT BROS-00D(683)		

COPYRIGHT © 2010, BY BAXTER & WOODMAN, INC.
STATE OF ILLINOIS - PROFESSIONAL DESIGN FIRM
DESIGN FIRM REGISTRATION NO. - 184.001070
EXPIRES 4/30/2011
LICENSE NO. - 184-001070 EXPIRES 4/30/2011
8/9/2010 5:09:26 PM
...\Drafter\PDF22x34.plt
...\Drafter\Graf-West-DU2.dgn
I:\Crystal Creek\MCDOT\071224-Graf Road bridges\CADD\SURVEY\DRAWINGS\DGNS\PHASE I\Graf West\071224-Graf-West-DU2.shf