MCHENRY COUNTY
DIVISION OF TRANSPORTATION

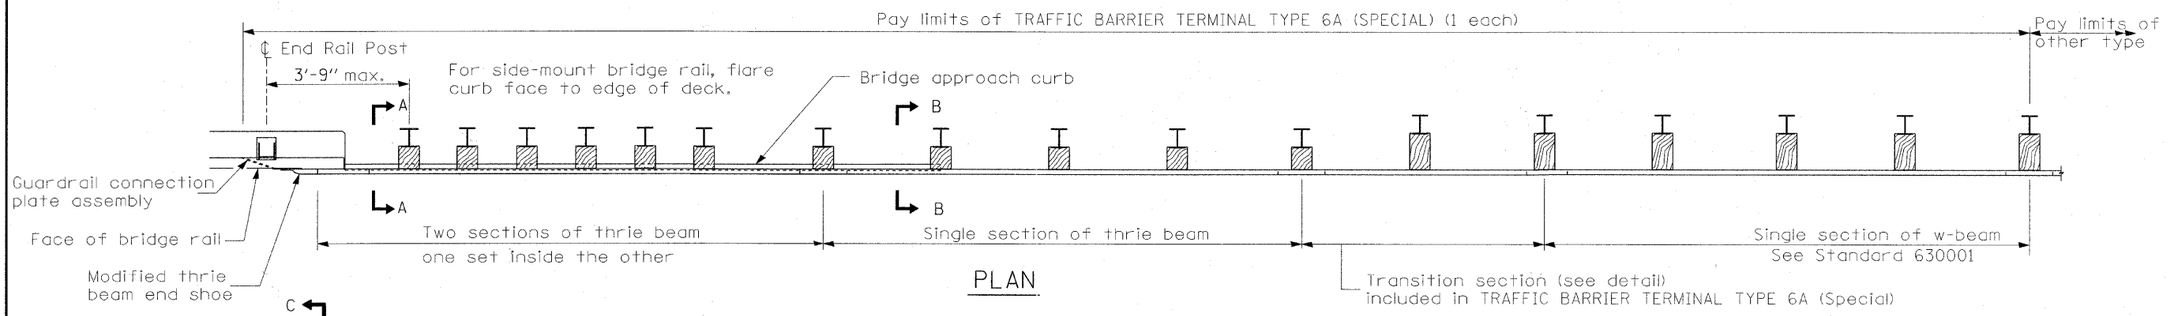

PLAN

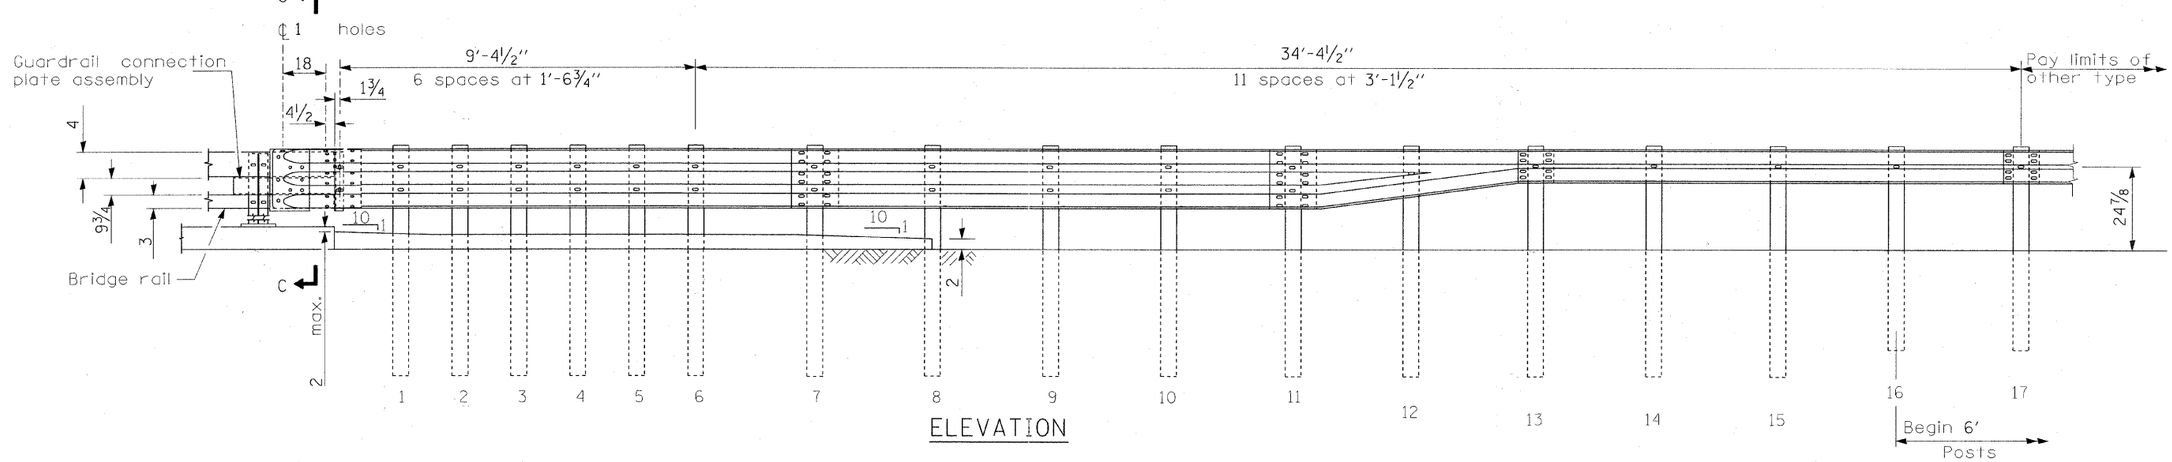

ELEVATION

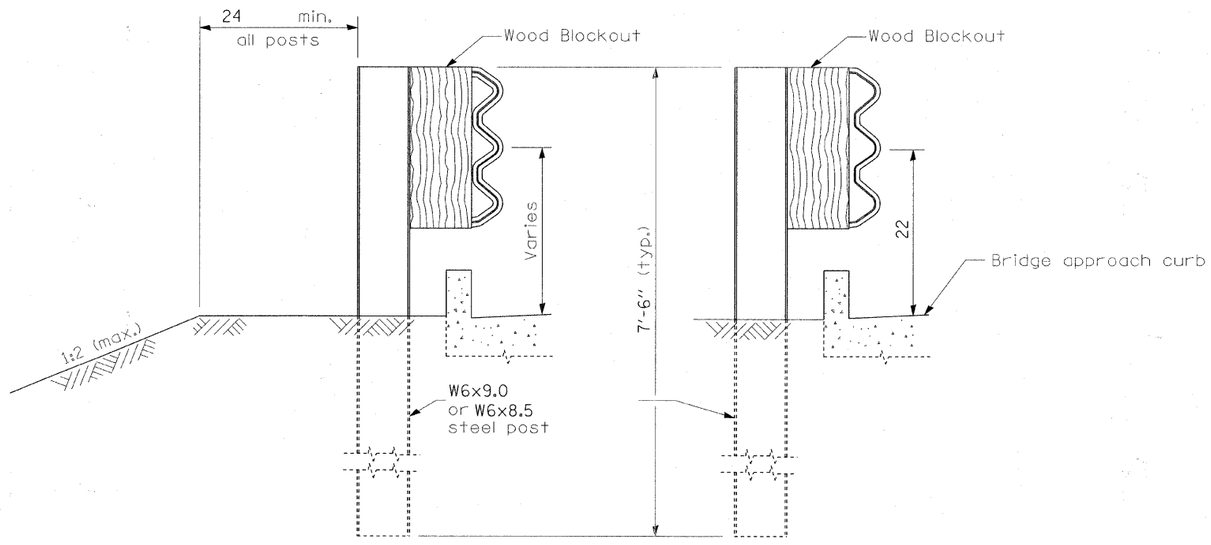

SECTION A-A

SECTION B-B

GENERAL NOTES

See Standard 630001 for details of guardrail not shown.

Thrie beam rail shall be bolted to block-out at all posts.

All slope ratios are expressed as units of vertical displacement to units of horizontal displacement (V:H).

All dimensions are in inches unless otherwise shown.

TRAFFIC BARRIER TERMINAL
TYPE 6A (SPECIAL)
STRUCTURE NO. 056-3183

DESIGNED	BLB
CHECKED	AS
DRAWN	BCD
CHECKED	BLB

SHEET NO. 1	TR RTE.	SECTION	COUNTY	TOTAL SHEETS	SHEET NO.
3 SHEETS	0037	06-00322-01-BR	MCHENRY	52	42
		C-91-258-11	CONTRACT NO. 63580		
	FED. ROAD DIST. NO. 1	ILLINOIS	FED. AID PROJECT BROS-0111(064)		

COPYRIGHT © 2010 BY BRITTON & WOODMAN, INC.
STATE OF ILLINOIS - PROFESSIONAL DESIGN FIRM
LICENSE NO.- 184-001021- EXPIRES 4/30/2011
LOGIN: 8/7/2011 9:42:26 AM
...\plotdrivers\PDF22x34.cfg
...\PHC\Grd Mgs\GT224M.tbl
L:\mcsurvey\mcdot\GT224 grd rend br\bridge\mcdot-grd-rend-br-bridge\dgns\grd-rend-br-bridge\grd-rend-br-bridge.dgn